





proposed front elevation

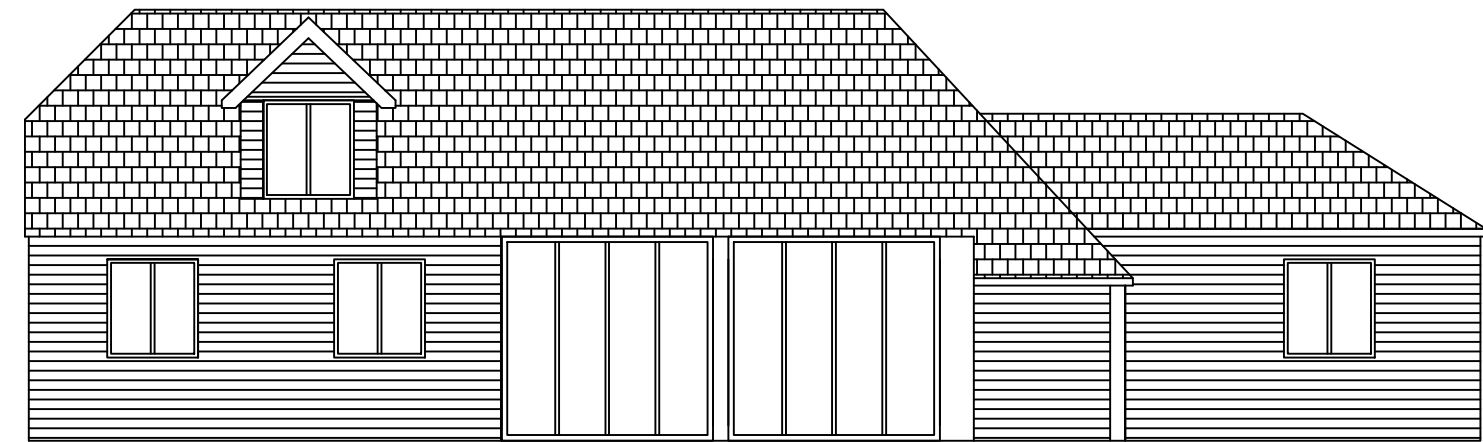


proposed rear elevation

0 _____ 5

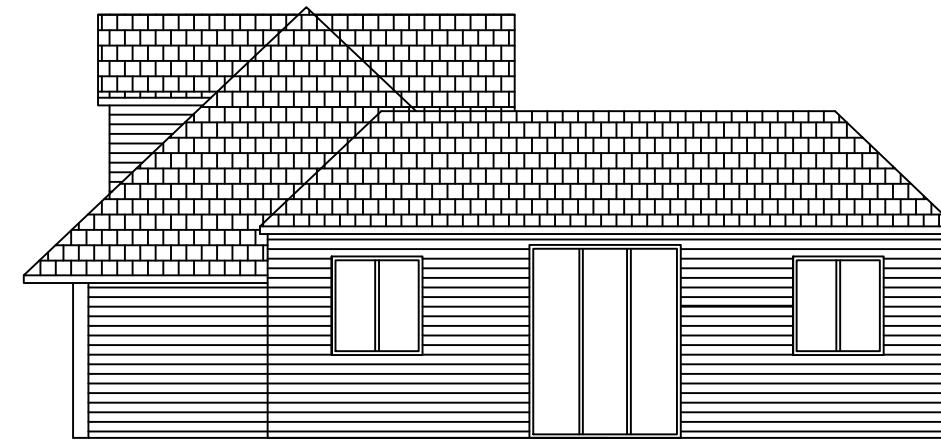

proposed side elevation

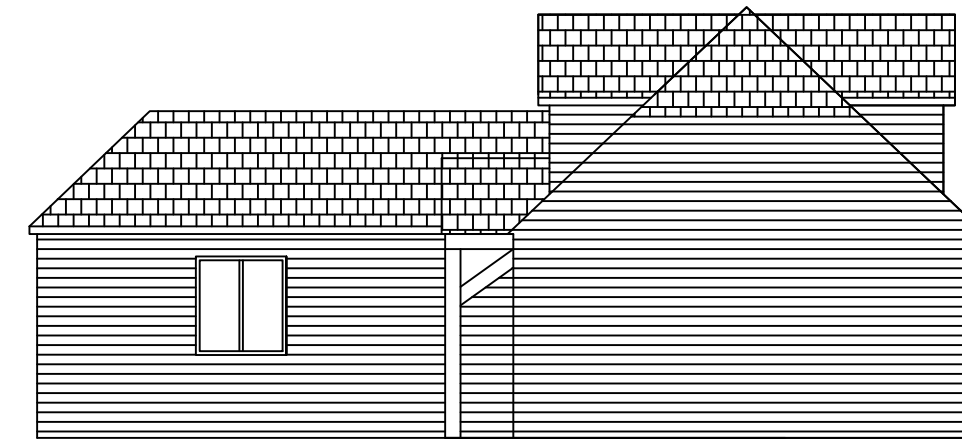

proposed side elevation

extension approved under application DC/25/1488