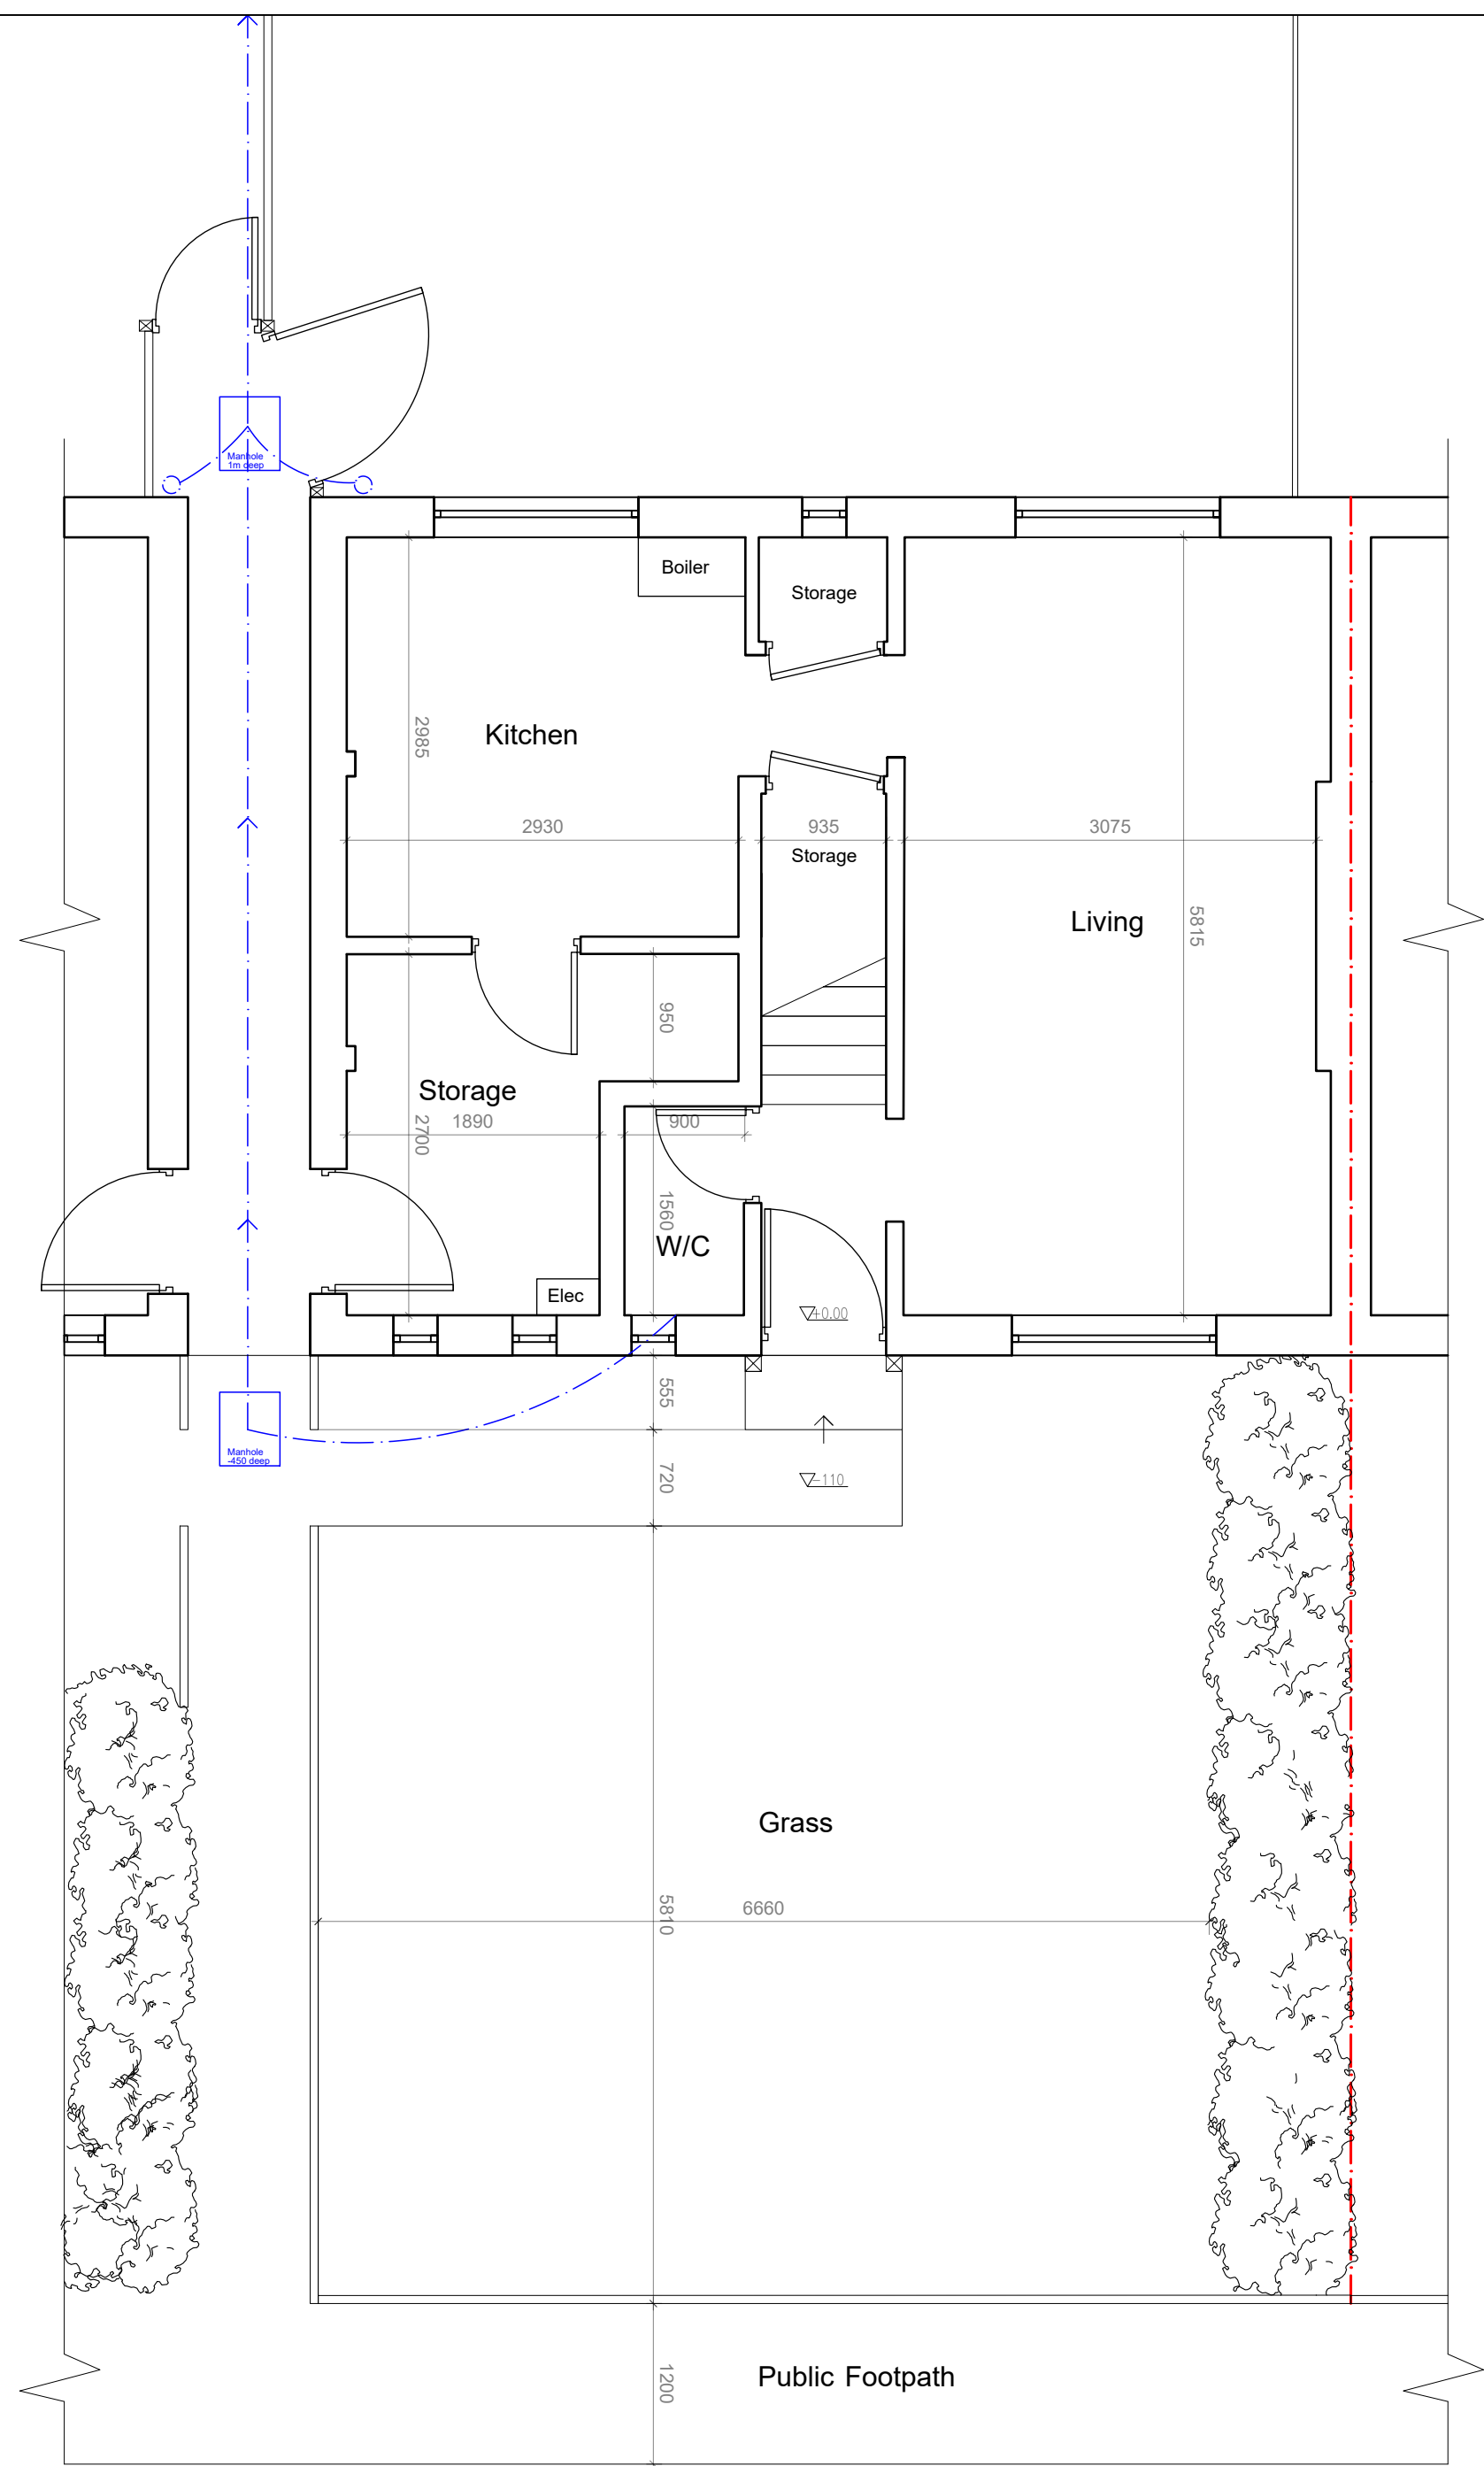


Existing plans 1.50

NOTES:

1. All dimensions are in mm and must be checked on site.
2. Drawings are to be read in conjunction with accompanying documents.
3. Any errors or inaccuracies should be brought to the attention of Grumitt Wade Mason.

Revision	Description	By	Date
-	-	-	-

Contact Information

Unit 3, Tungsten Building,
George Street, Portslade,
Brighton, BN41 1RA

Tel: 01273 410836
Email: danny@amberliving.co.uk



living
independently



CIAT
CHARTERED PRACTICE



RICS
REGISTERED

Client Name

Mr Way

Address

2 Oak Close, Storrington RH20 3PZ

Drawing Title

Existing Plans

Drawing Reference	Date
DT/OakClose2/02	13/3/26

Scale	Paper	Drawn By	Revision	Direction
1:50	A2	DS	-	