


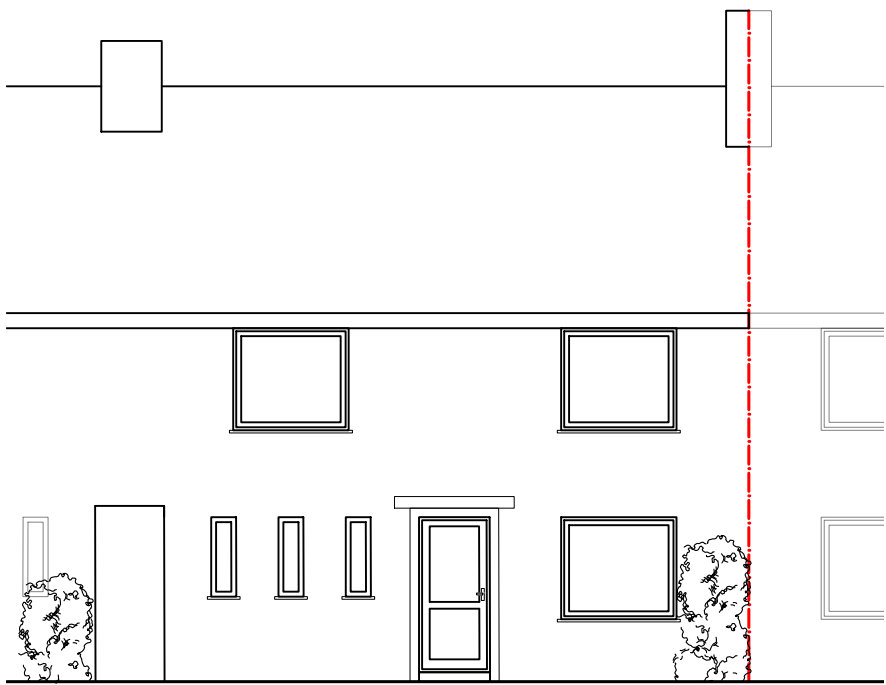


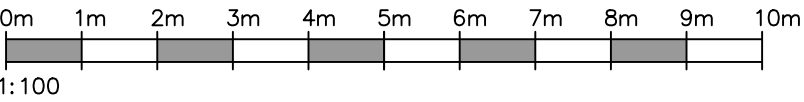


South (front) elevation

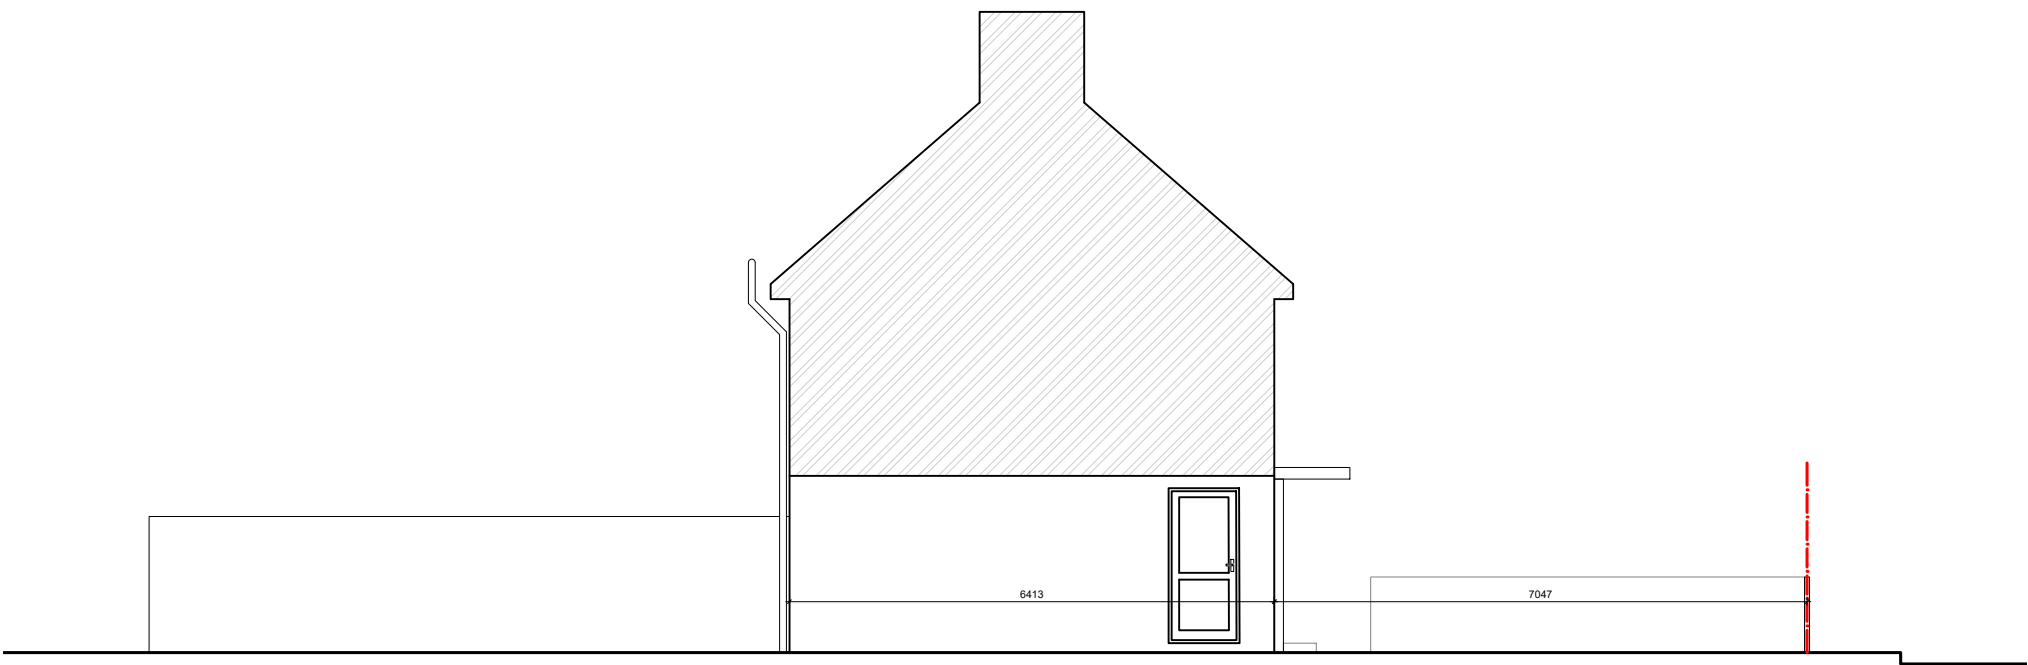

West (side) elevation

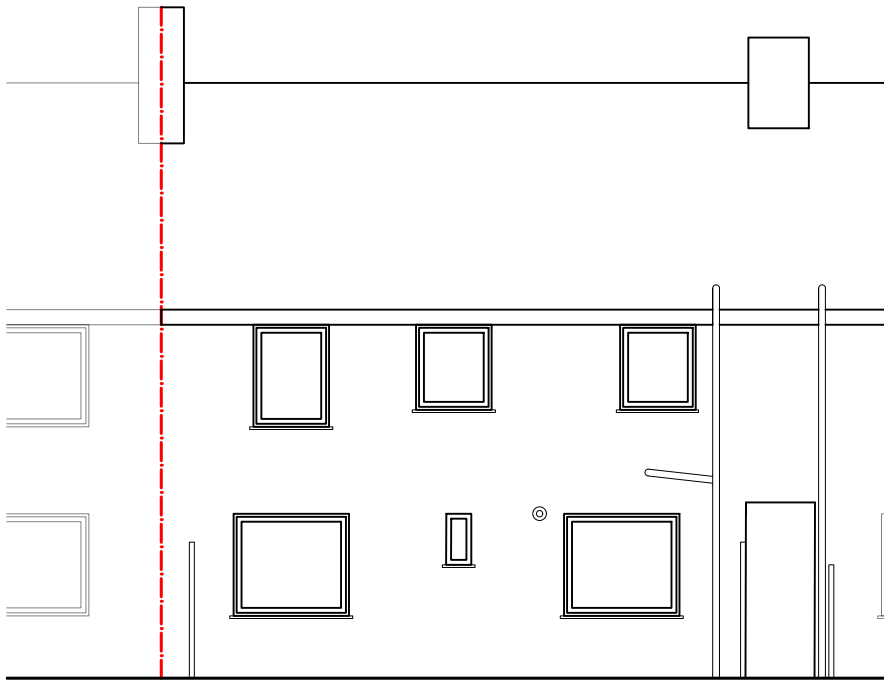

North (front) elevation

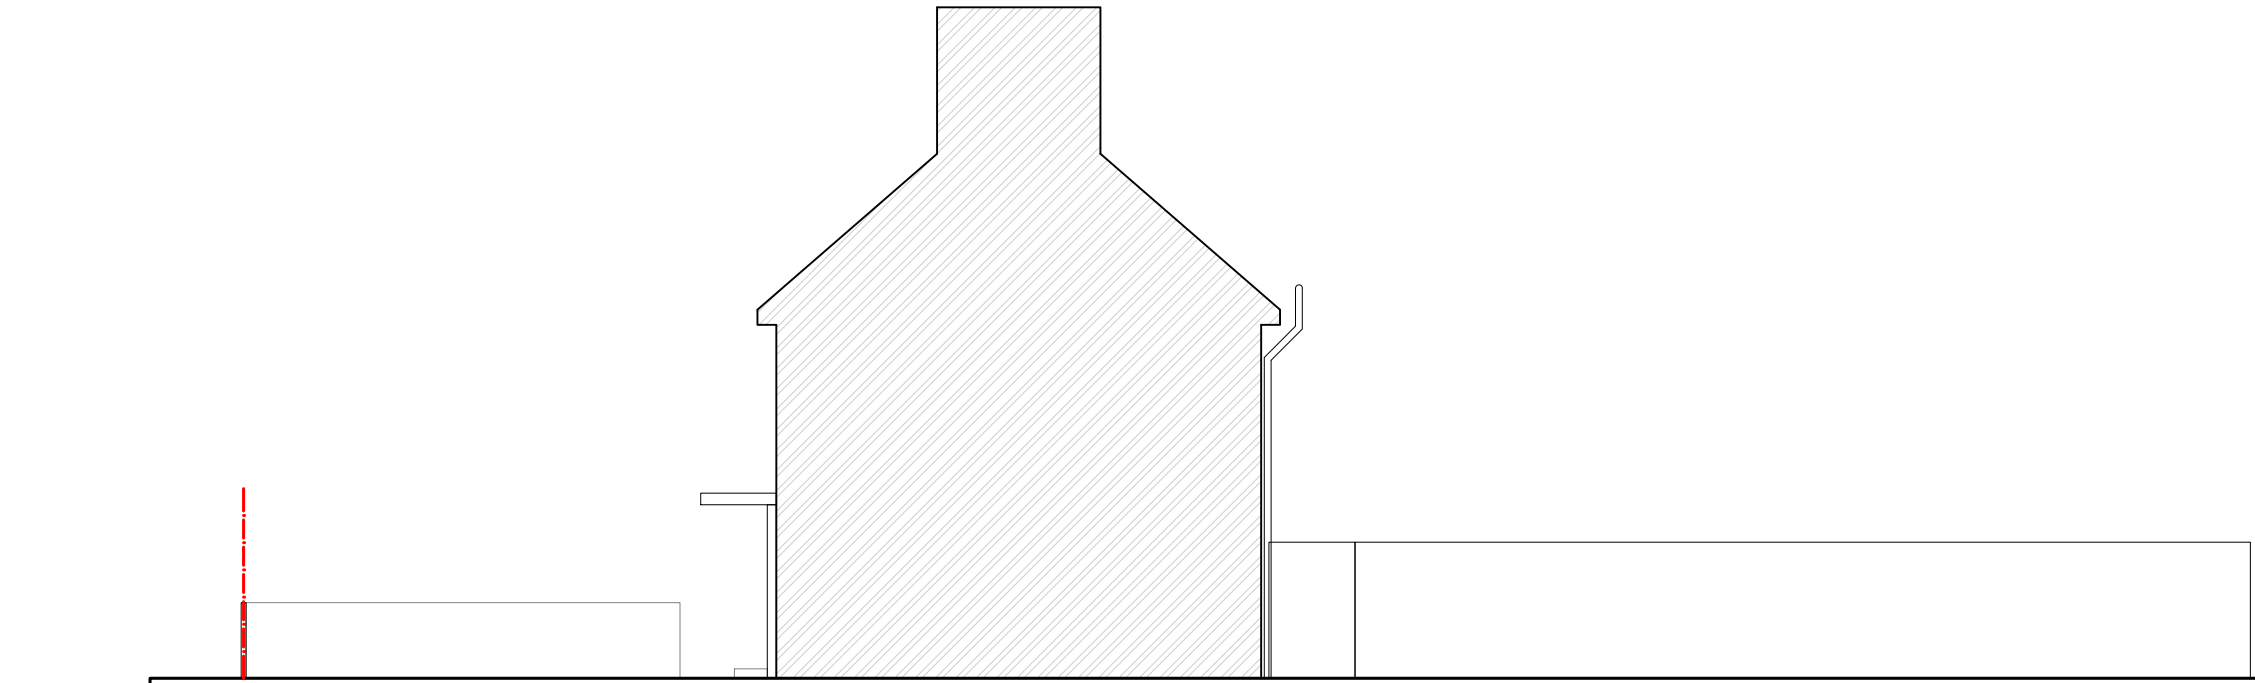

East (side) elevation

Existing elevations 1.100

NOTES:

1. All dimensions are in mm and must be checked on site.
2. Drawings are to be read in conjunction with accompanying documents.
3. Any errors or inaccuracies should be brought to the attention of Grumitt Wade Mason.

Revision	Description	By	Date
-	-	-	-

Contact Information

Unit 3, Tungsten Building,
George Street, Portslade,
Brighton, BN41 1RA

Tel: 01273 410836
Email: danny@amberliving.co.uk



Client Name

Mr Way

Address

2 Oak Close, Storrington RH20 3PZ

Drawing Title

Existing elevations

Drawing Reference	DT/OakClose2/ 03	Date	13/3/26
-------------------	------------------	------	---------

Scale	Paper	Drawn By	Revision	Direction
1:100	A2	DS	-	