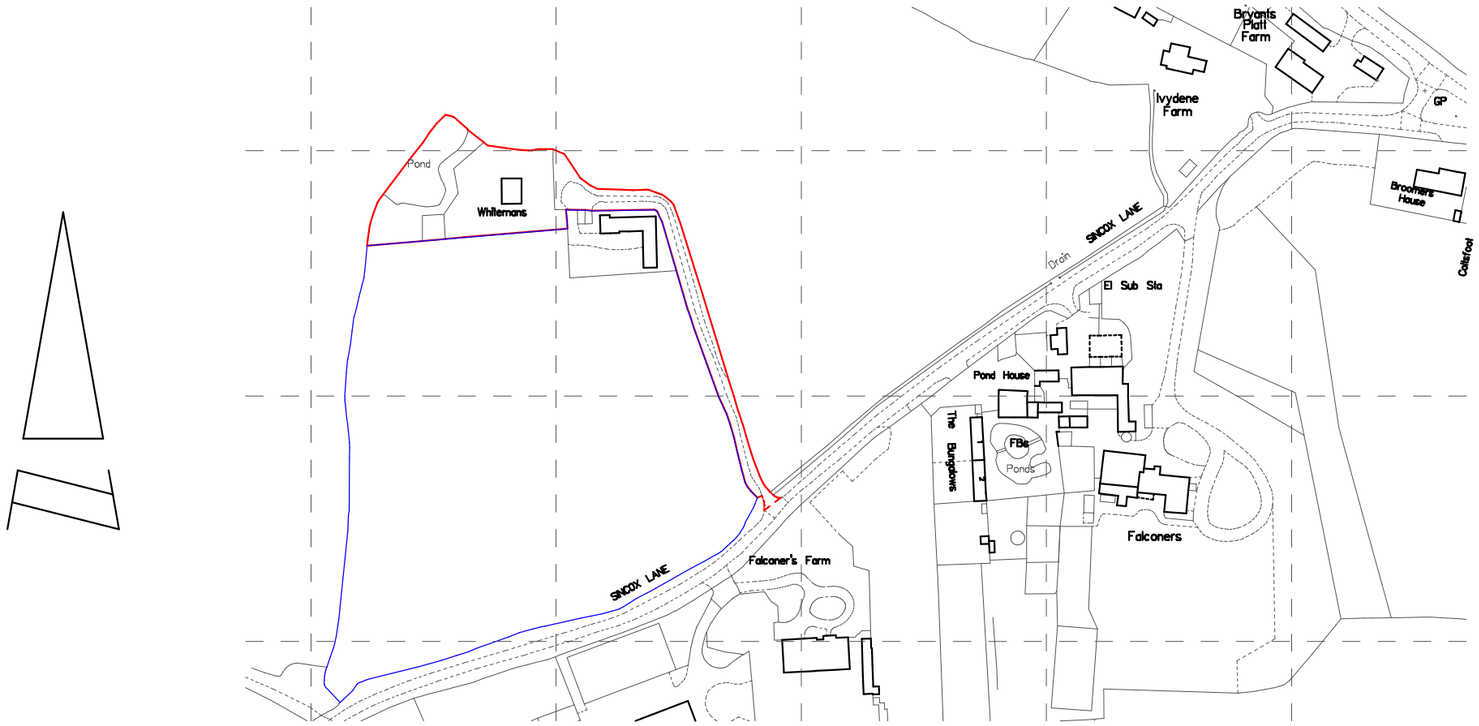

Somersbury Design

0 20 50

Scale Bar 1:2500 at A3

Whitemans, Sincox Lane, Shipley

Site Location Plan
Scale 1:2500

Drg. No. 26/06/SP (124)