
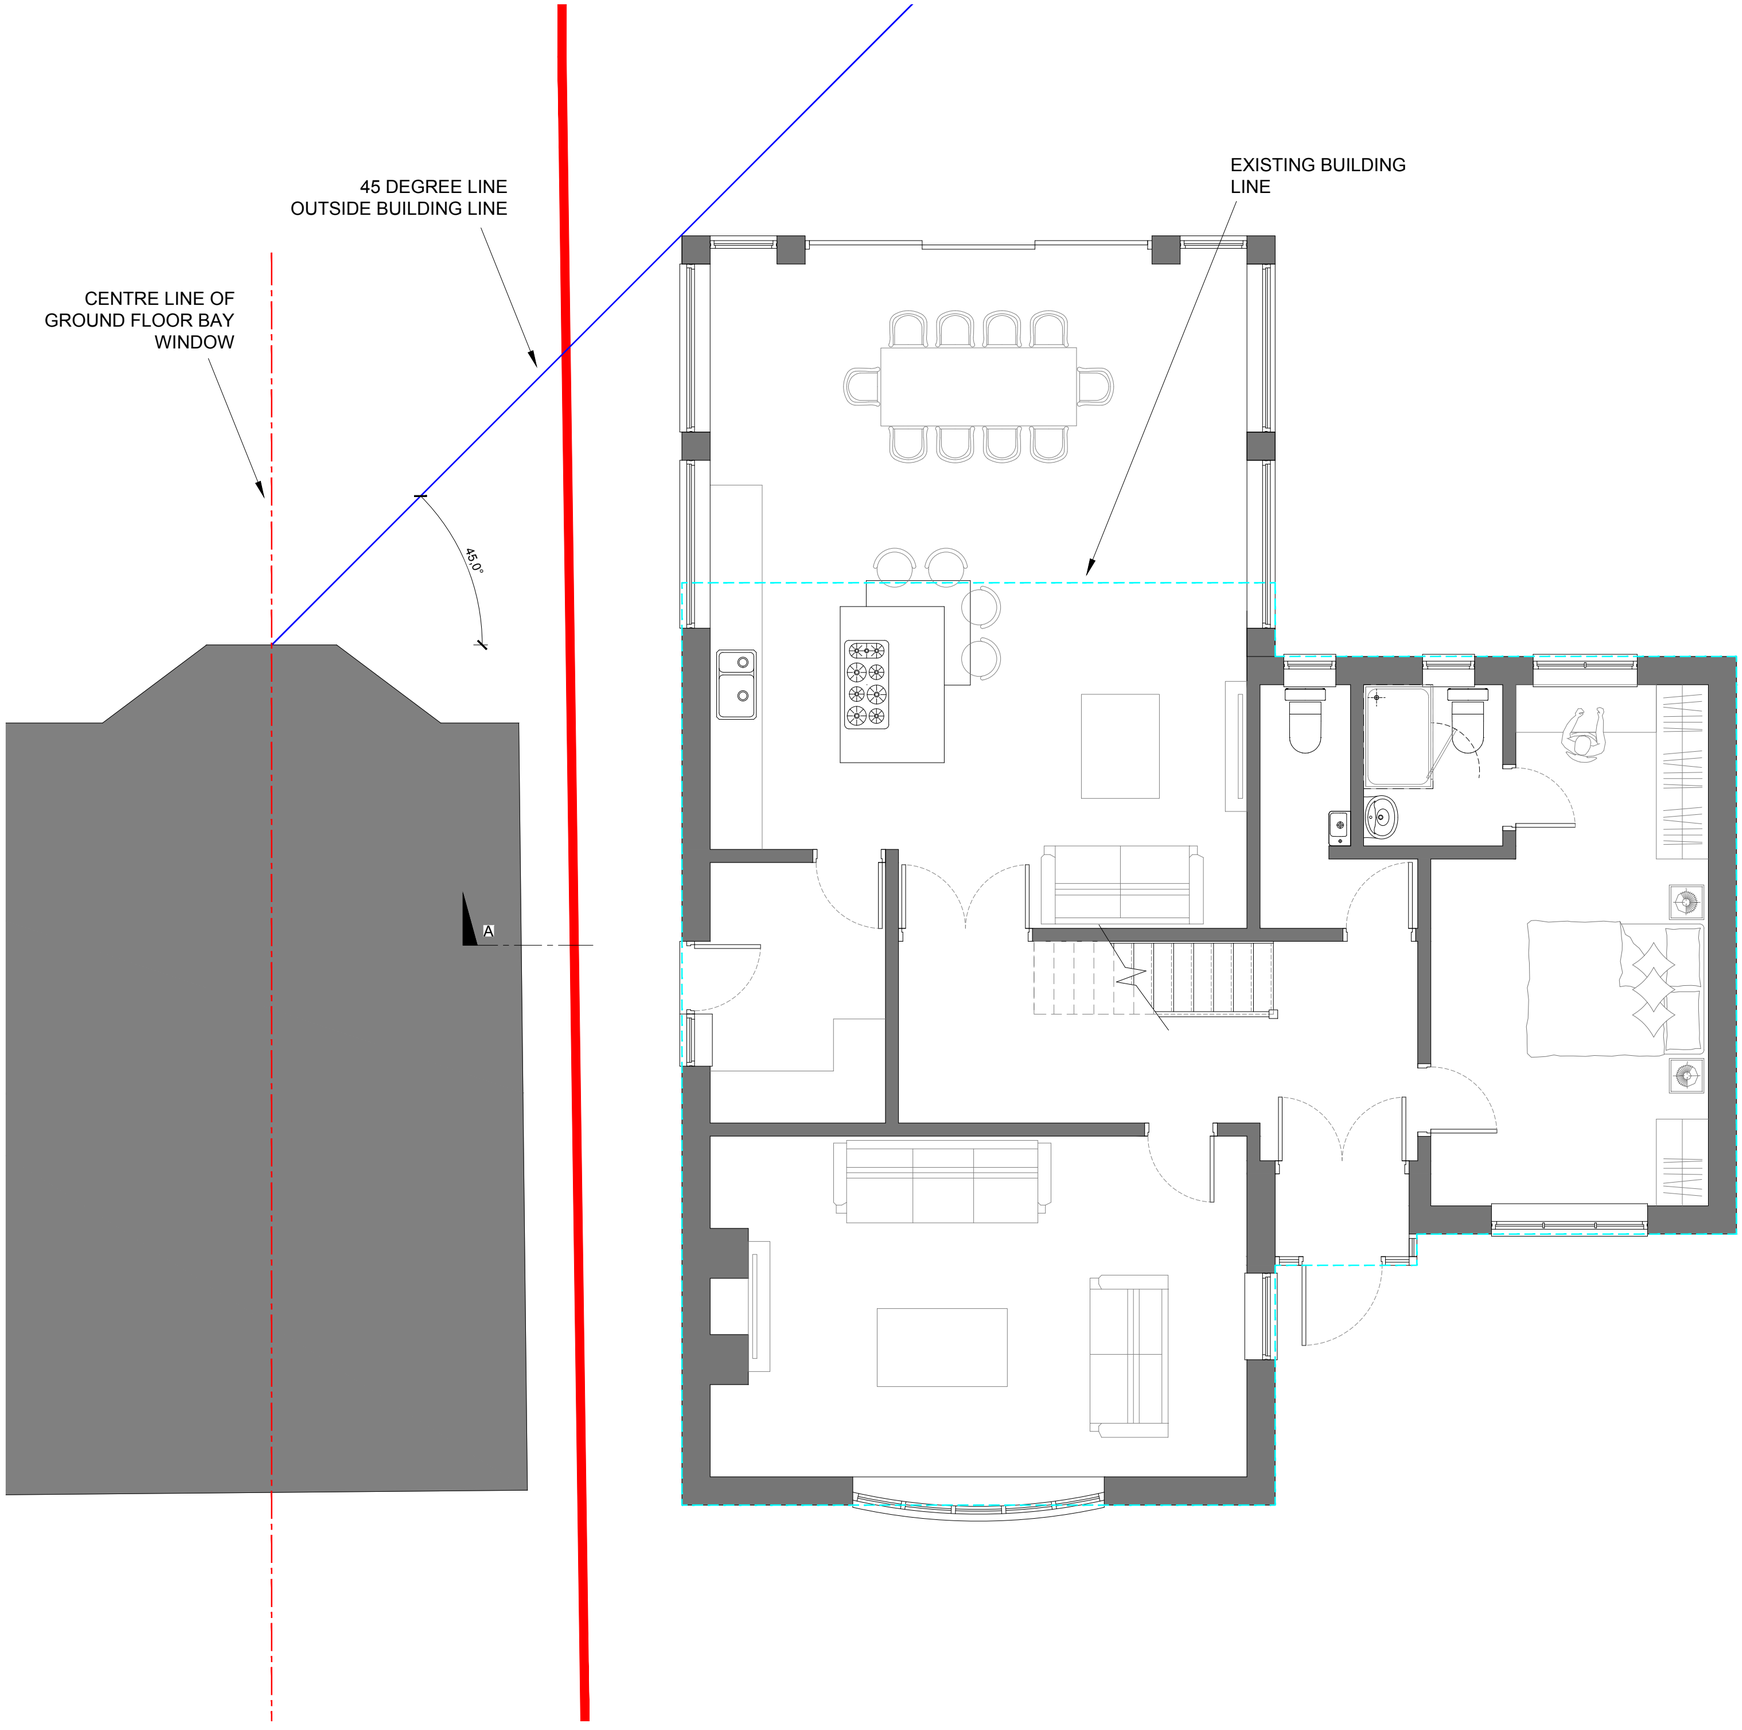


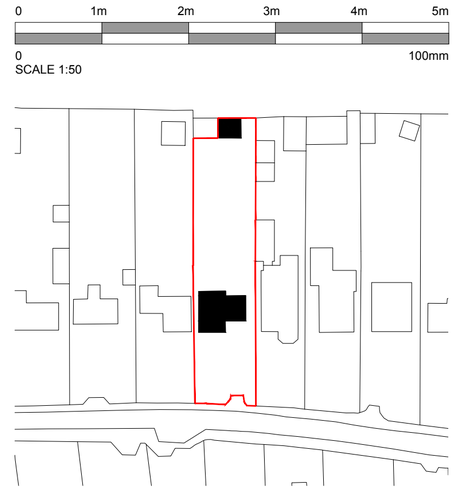

Rev.	Date	Detail
-	-	-

Status
PLANNING

AT | ATELIER T & B

Tel: 01403 458815 mail: info@ateliertb.co.uk
www.ateliertb.co.uk

Client
MR & MRS MURPHY

Project Title
COPPER BEECHES,
UPPER STATION ROAD,
HENFIELD, BN5 9PL

Drawing Title
PROPOSED GROUND FLOOR PLAN -
RIGHT TO LIGHT

Scale.	Date	Drawn
1:50 A2	Oct 2024	TMA

Drawing No.	Rev.
AT - 064 - P18	-

The copyright in this document and design is confidential to and the property of Atelier T&B Limited

45 DEGREE LINE
OUTSIDE ROOF PITCH -
MUST BE READ IN
CONJUNCTION WITH
ELEVATION DRAWING
AT - 064 - P20 FOR
FURTHER EXPLANATION

CENTRE LINE OF FIRST
FLOOR WINDOW

EXISTING BUILDING
LINE

45.0°

A

A

0 1m 2m 3m 4m 5m

0 100mm

SCALE 1:50



N

Rev.	Date	Detail
-	-	-

Status
PLANNING

AT | ATELIER T & B

Tel: 01403 458815 mail: info@atelliertb.co.uk
www.atelliertb.co.uk

Client
MR & MRS MURPHY

Project Title
COPPER BEECHES,
UPPER STATION ROAD,
HENFIELD, BN5 9PL

Drawing Title
PROPOSED ROOF PLAN - RIGHT TO LIGHT

Scale.	Date	Drawn
1:50 A2	Oct 2024	TMA

Drawing No.	Rev.
AT - 064 - P19	-

The copyright in this document and design is confidential to and the property of Atelier T&B Limited

0 1m 2m 3m 4m 5m

0 100mm

SCALE 1:50




N

EXTENT OF 45 DEGREE LINE FROM FIRST FLOOR WINDOW AT FURTHEST BUILDING POINT

45 DEGREE LINE, TAKEN FROM CILL OF BOTH THE NEAREST WINDOWS, UNOBSTRUCTED BY BUILDING LINE

INTERSECTION OF 45 DEGREE LINE FROM CENTRE POINT OF FIRST FLOOR WINDOW OUTSIDE OF ROOF PITCH (NOT INTERSECTING THROUGH BUILDING LINE)

CENTRE POINT OF NEAREST FIRST FLOOR WINDOW

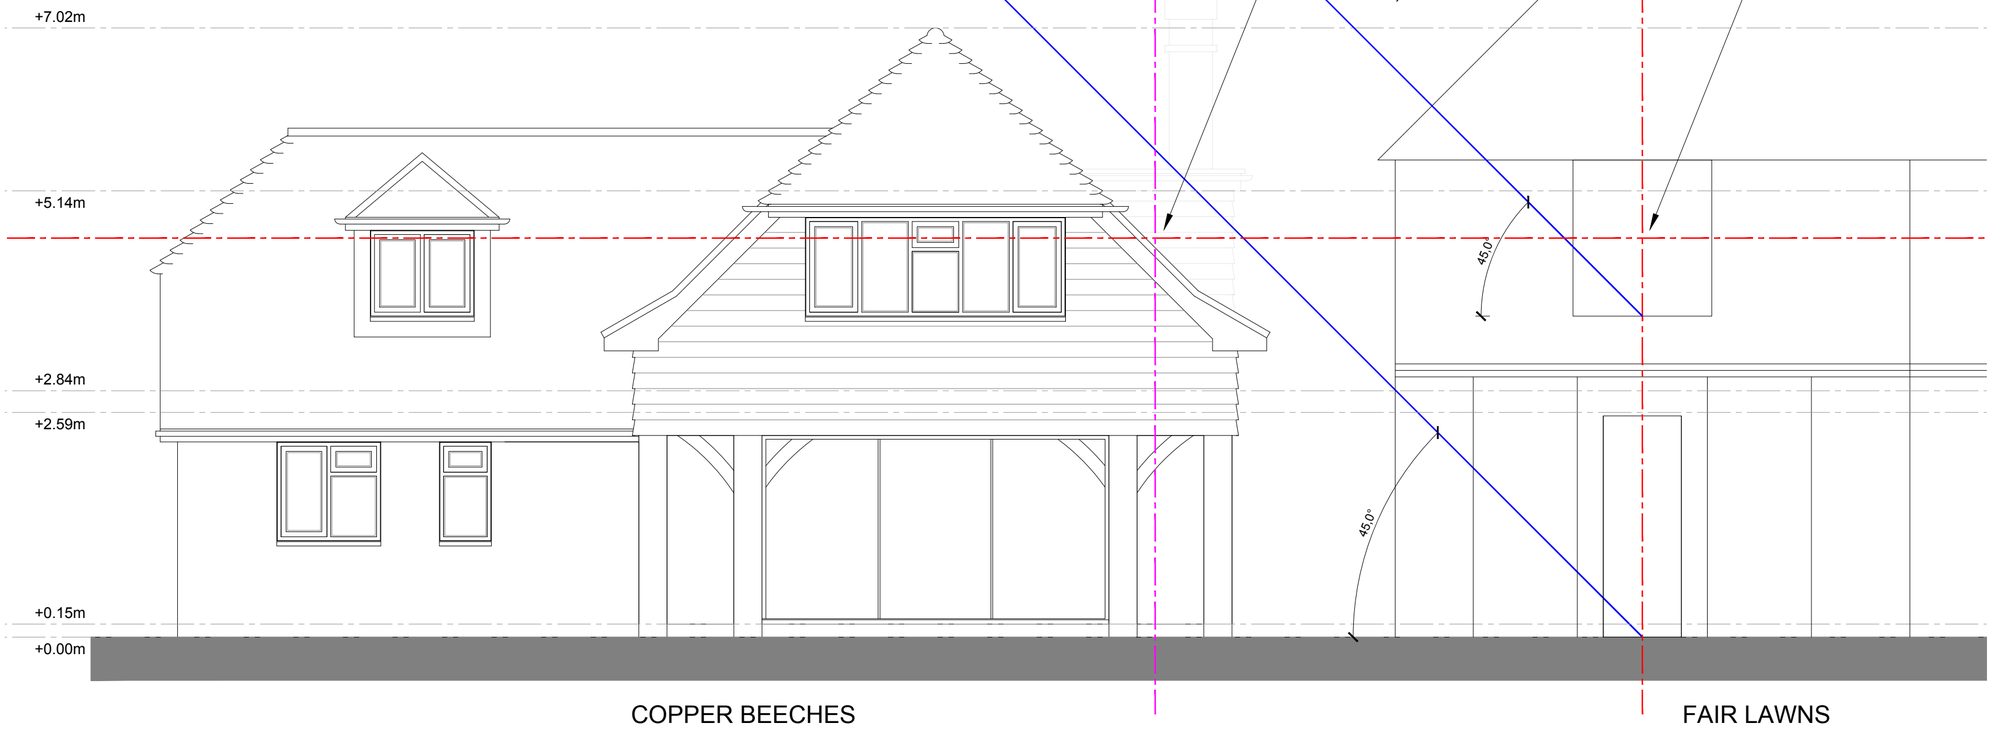

COPPER BEECHES

FAIR LAWNS

Rev.	Date	Detail
-	-	-

Status: PLANNING

AT | ATELIER T & B

Tel: 01403 458815 mail: info@ateliertb.co.uk
www.ateliertb.co.uk

Client: MR & MRS MURPHY

Project Title: COPPER BEECHES, UPPER STATION ROAD, HENFIELD, BN5 9PL


Drawing Title: PROPOSED REAR STREET SCENE - RIGHT TO LIGHT

Scale.	Date	Drawn.
1:50 A2	Oct 2024	TMA

Drawing No.	Rev.
AT - 064 - P20	-

The copyright in this document and design is confidential to and the property of Atelier T&B Limited



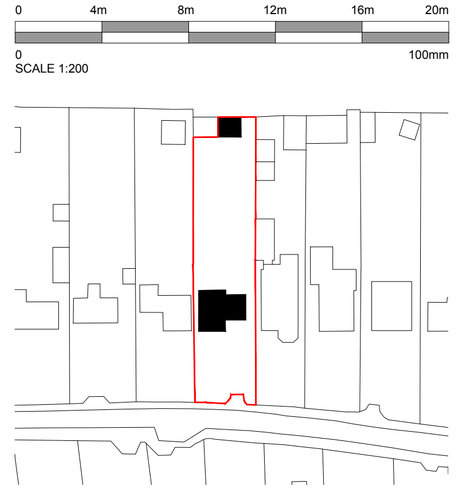

Rev.	Date	Detail
-	-	-

Status: PLANNING

AT | ATELIER T & B

Tel: 01403 458815 mail: info@atelliertb.co.uk
www.atelliertb.co.uk

Client: MR & MRS MURPHY

Project Title: COPPER BEECHES, UPPER STATION ROAD, HENFIELD, BN5 9PL

Drawing Title: PROPOSED SITE PLAN - AVERAGE BUILDING LINE

Scale.	Date	Drawn
1:200 A2	Oct 2024	TMA

Drawing No.	Rev.
AT - 064 - P21	-

The copyright in this document and design is confidential to and the property of Atelier T&B Limited