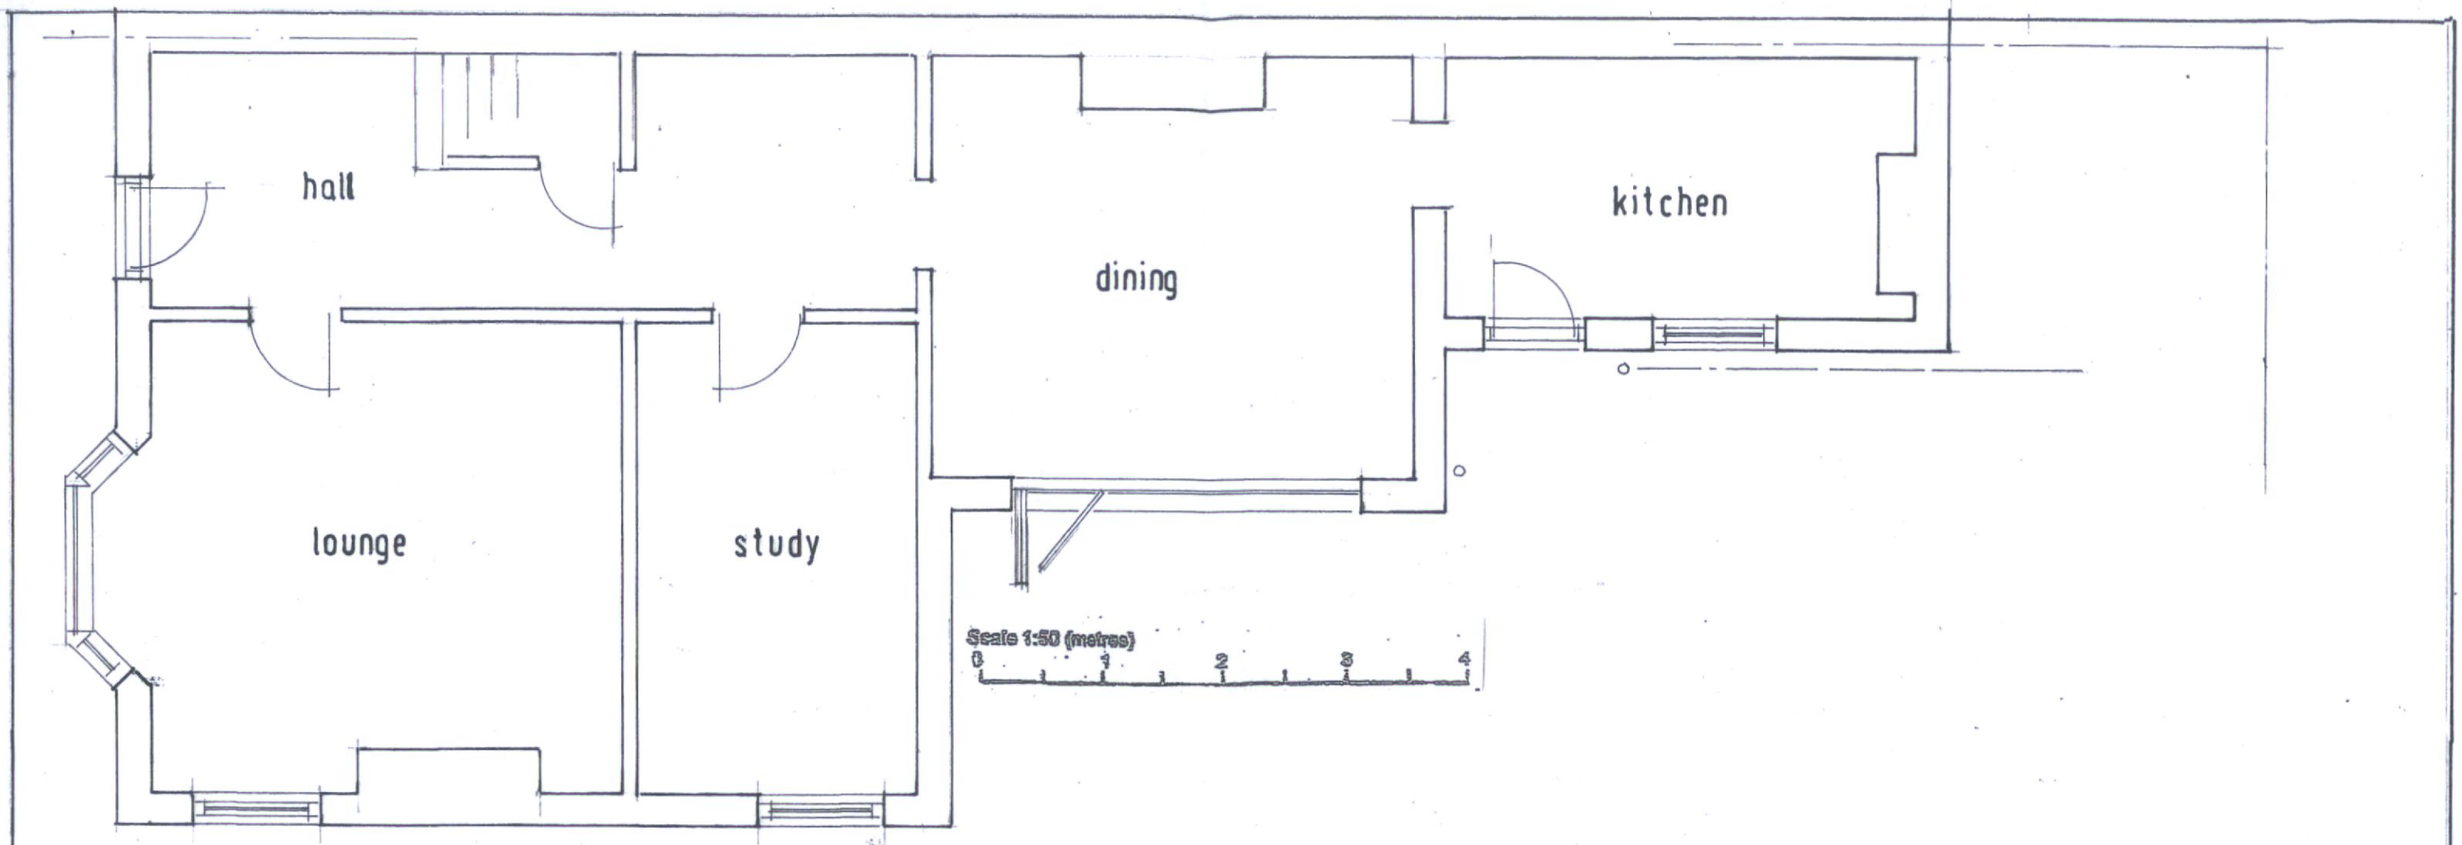

GROUND FLOOR PLAN.



SOUTH WEST.

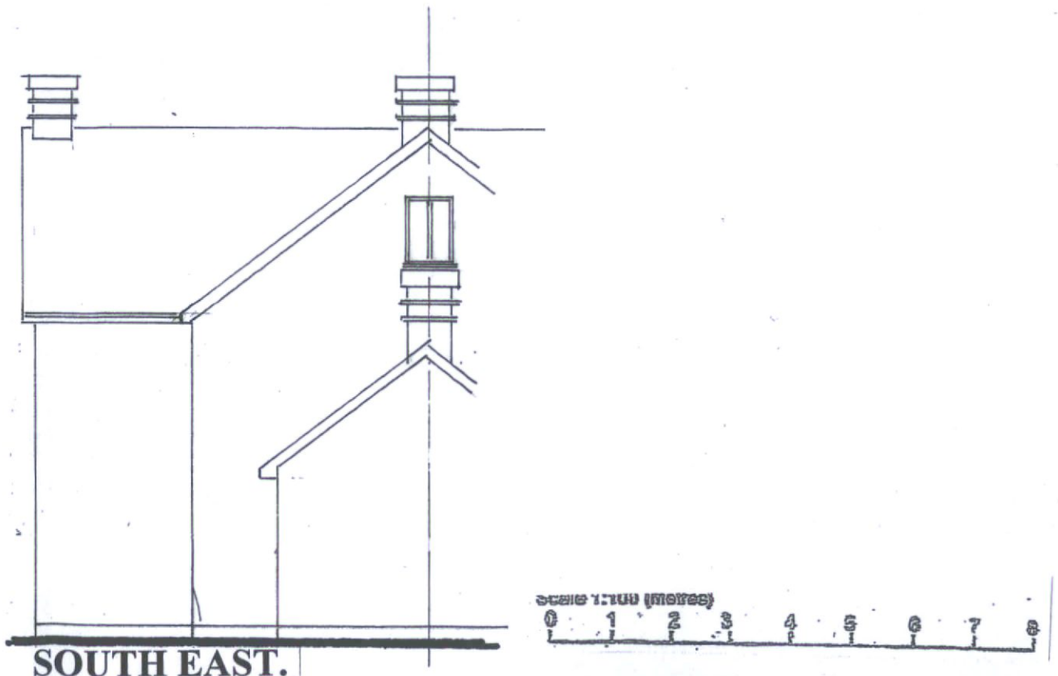

SOUTH EAST.

MR. & MRS. H. TANTON,
2, WESTLANDS VILLAS,
HIGH STREET, PARTRIDGE GREEN.

EXTENSION – EXISTING GROUND FLOOR PLAN + ELEVATIONS.

ALAN RYRIE.
Telephone; 01293 452692.

NT 01.