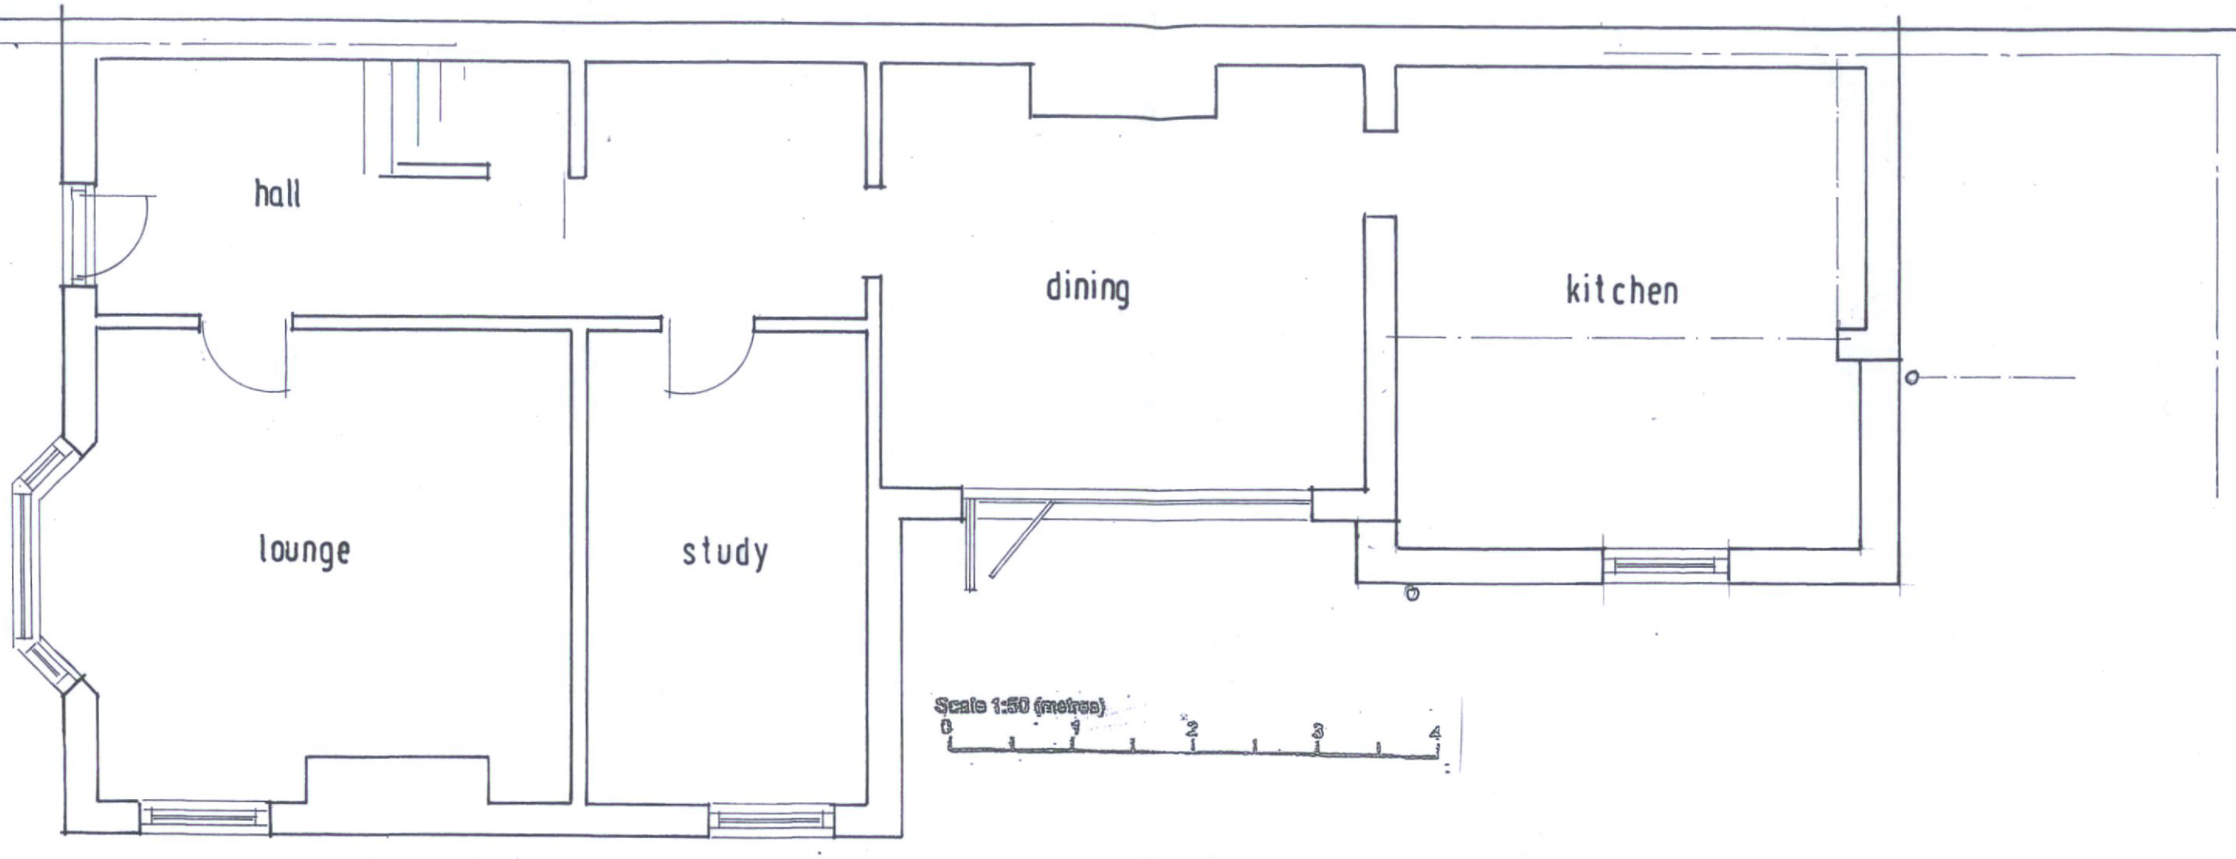

GROUND FLOOR PLAN.



SOUTH WEST.

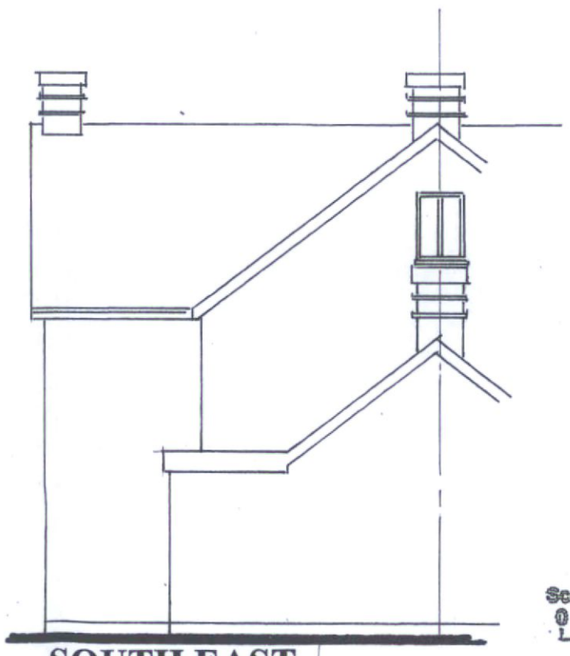

SOUTH EAST.

Scale 1:100 (metres)
0 1 2 3 4 5 6 7 8

MR. & MRS. H. TANTON, 2, WESTLANDS VILLAS, HIGH STREET, PARTRIDGE GREEN.	**EXTENSION – PROPOSED GROUND FLOOR PLAN + ELEVATIONS.**	**ALAN RYRIE.** Telephone; **01293 452692.**	**NT 02.**