


C:\Users\ellieupton\Motion\StaffSite - Wlrudg 1810054\Drawings\1810054-031.dwg

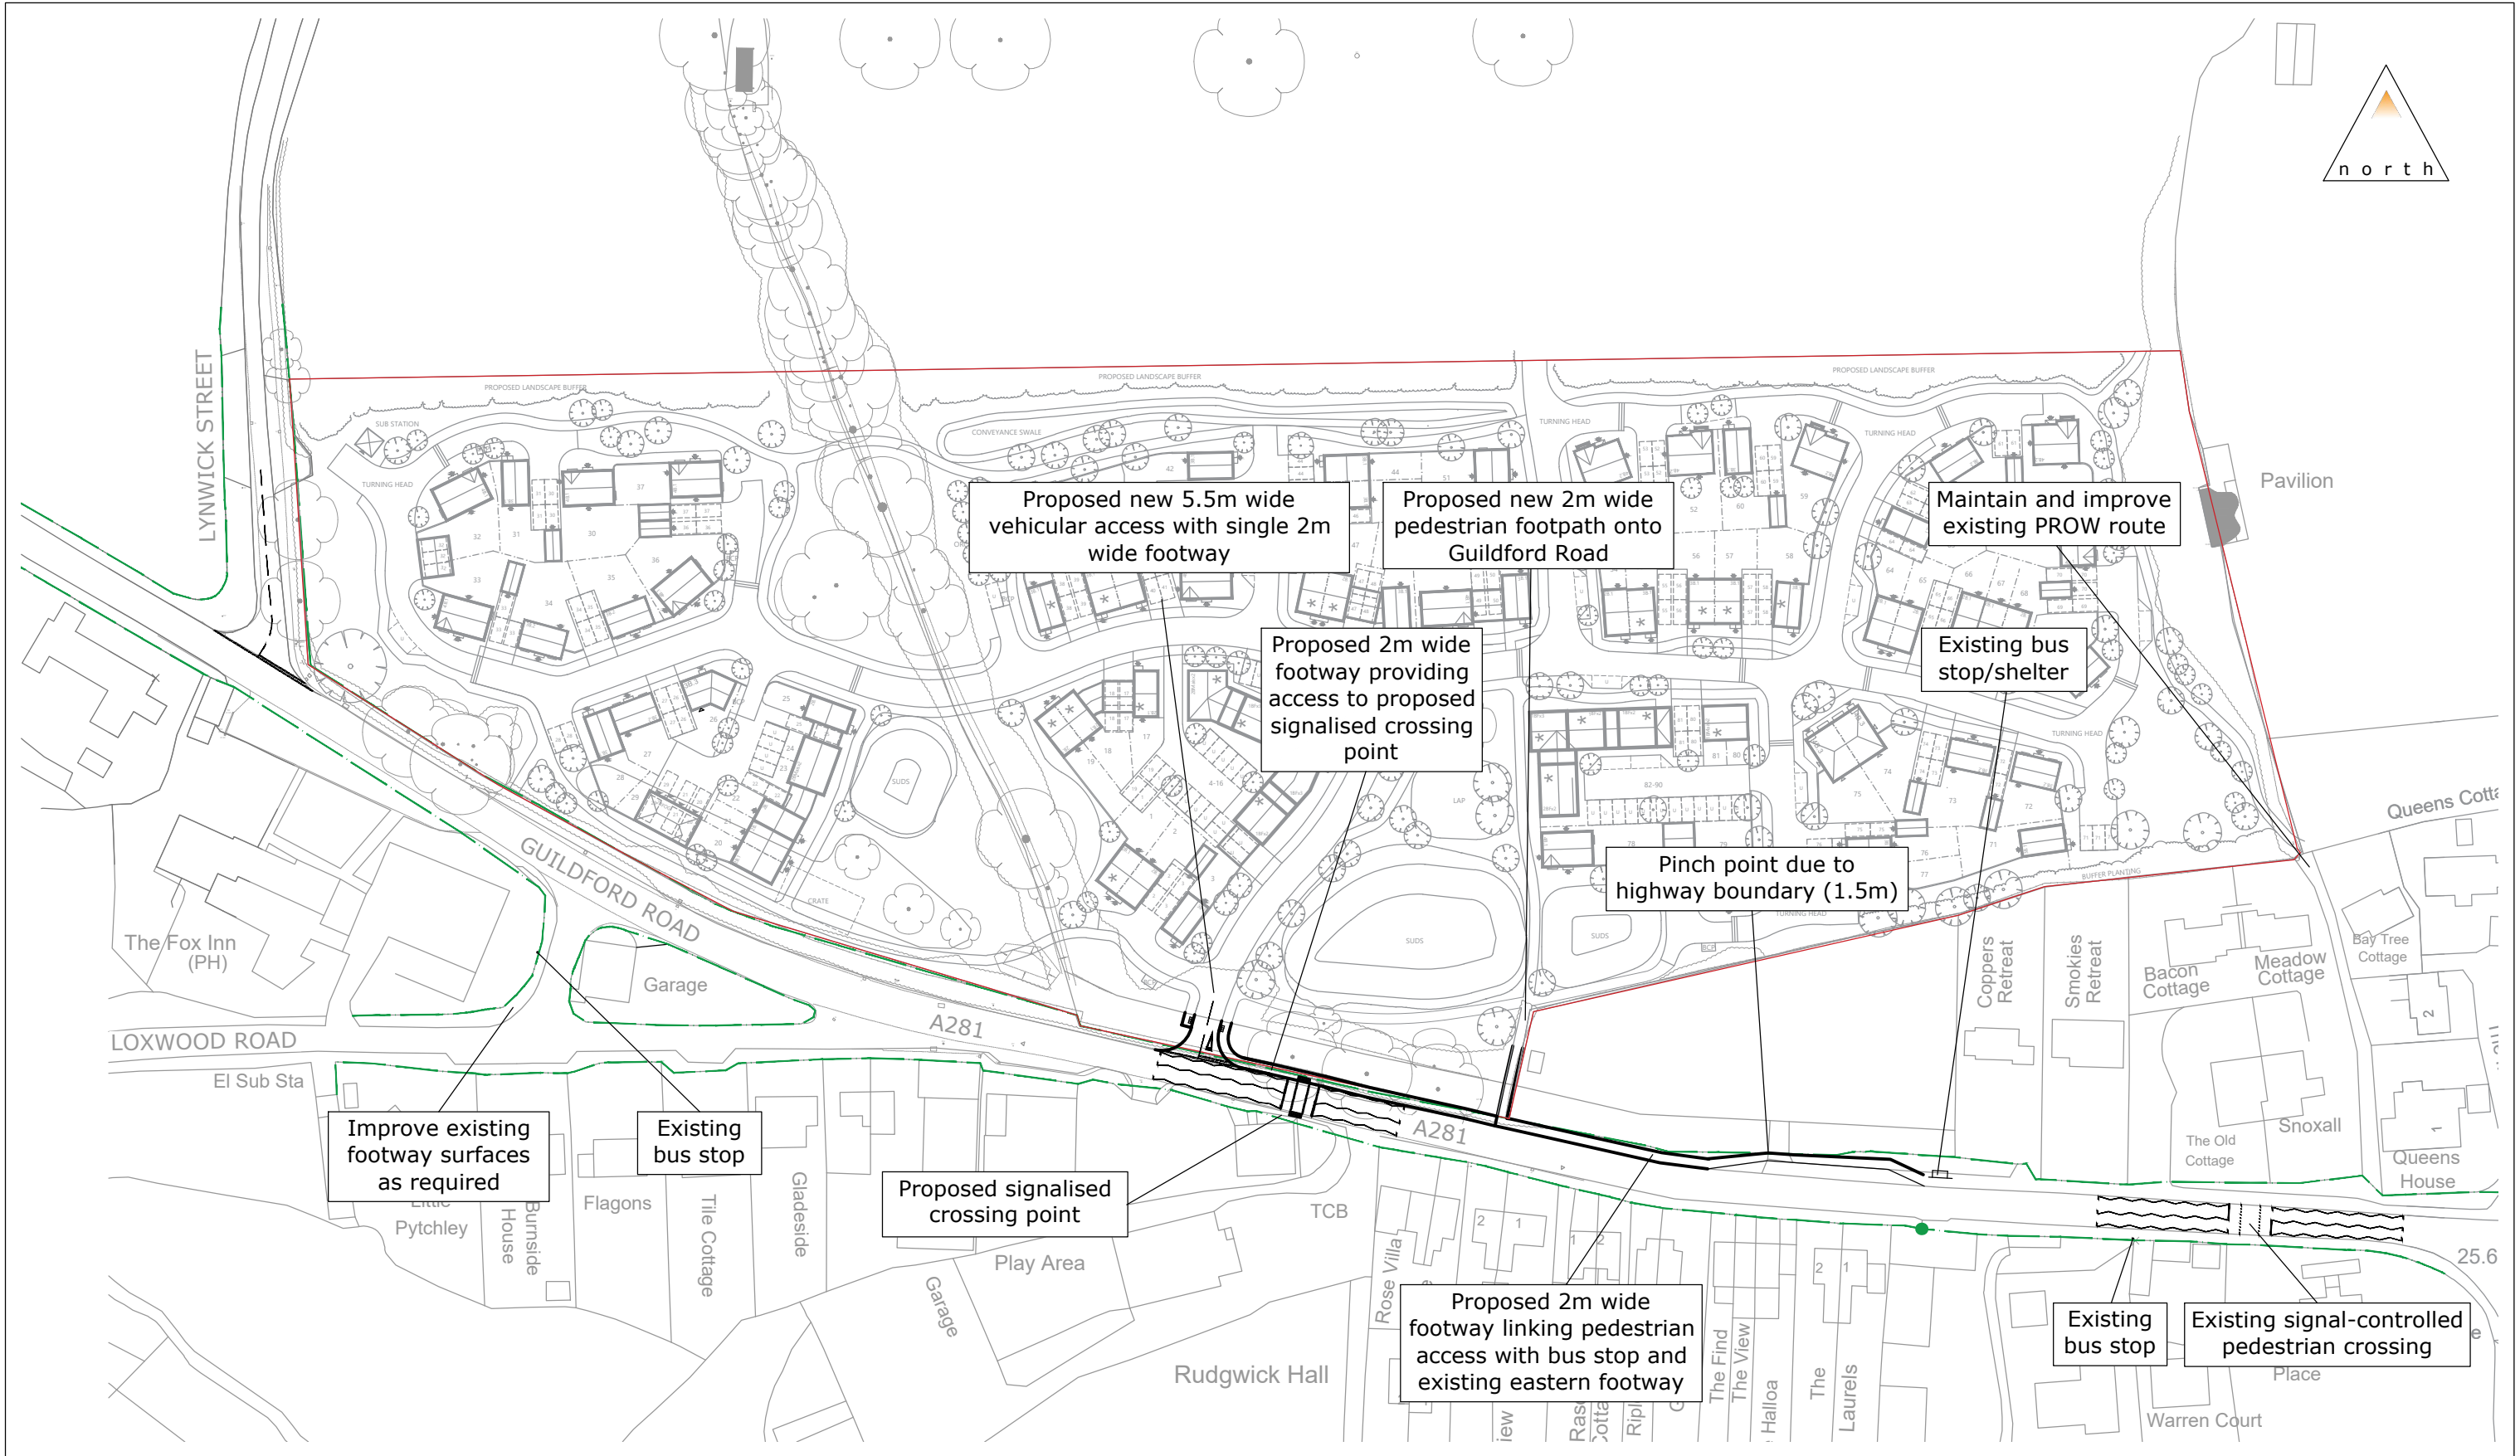

|                                                                |  |   |  |                                                    |                        |
|----------------------------------------------------------------|--|---|--|----------------------------------------------------|------------------------|
| <b>Legend</b><br><br>— Site Boundary<br><br>— Highway Boundary |  | <br><br>84 North Street<br>Guildford<br>Surrey<br>GU1 4AU<br>T: 01483 531 300<br><br>Cargo Works<br>1-2 Hatfields<br>London<br>SE1 9PG<br>T: 020 8065 5208<br><br>www.motion.co.uk |  | Project:<br>Land North of Guildford Road, Rudgwick |                        |
|                                                                |  |   |  | Title:<br>Proposed Access Strategy                 |                        |
|                                                                |  |   |  | Scale: 1:1250 (@ A3)                               |                        |
|                                                                |  |   |  | Notes:                                             | Drawing:<br>1810054-03 |
|                                                                |  |   |  |                                                    | Revision:<br>I         |