


C:\Users\ellieupton\Motion\StaffSite - Wlrudg 1810054\Drawings\1810054-10C [Signalised Crossing].dwg

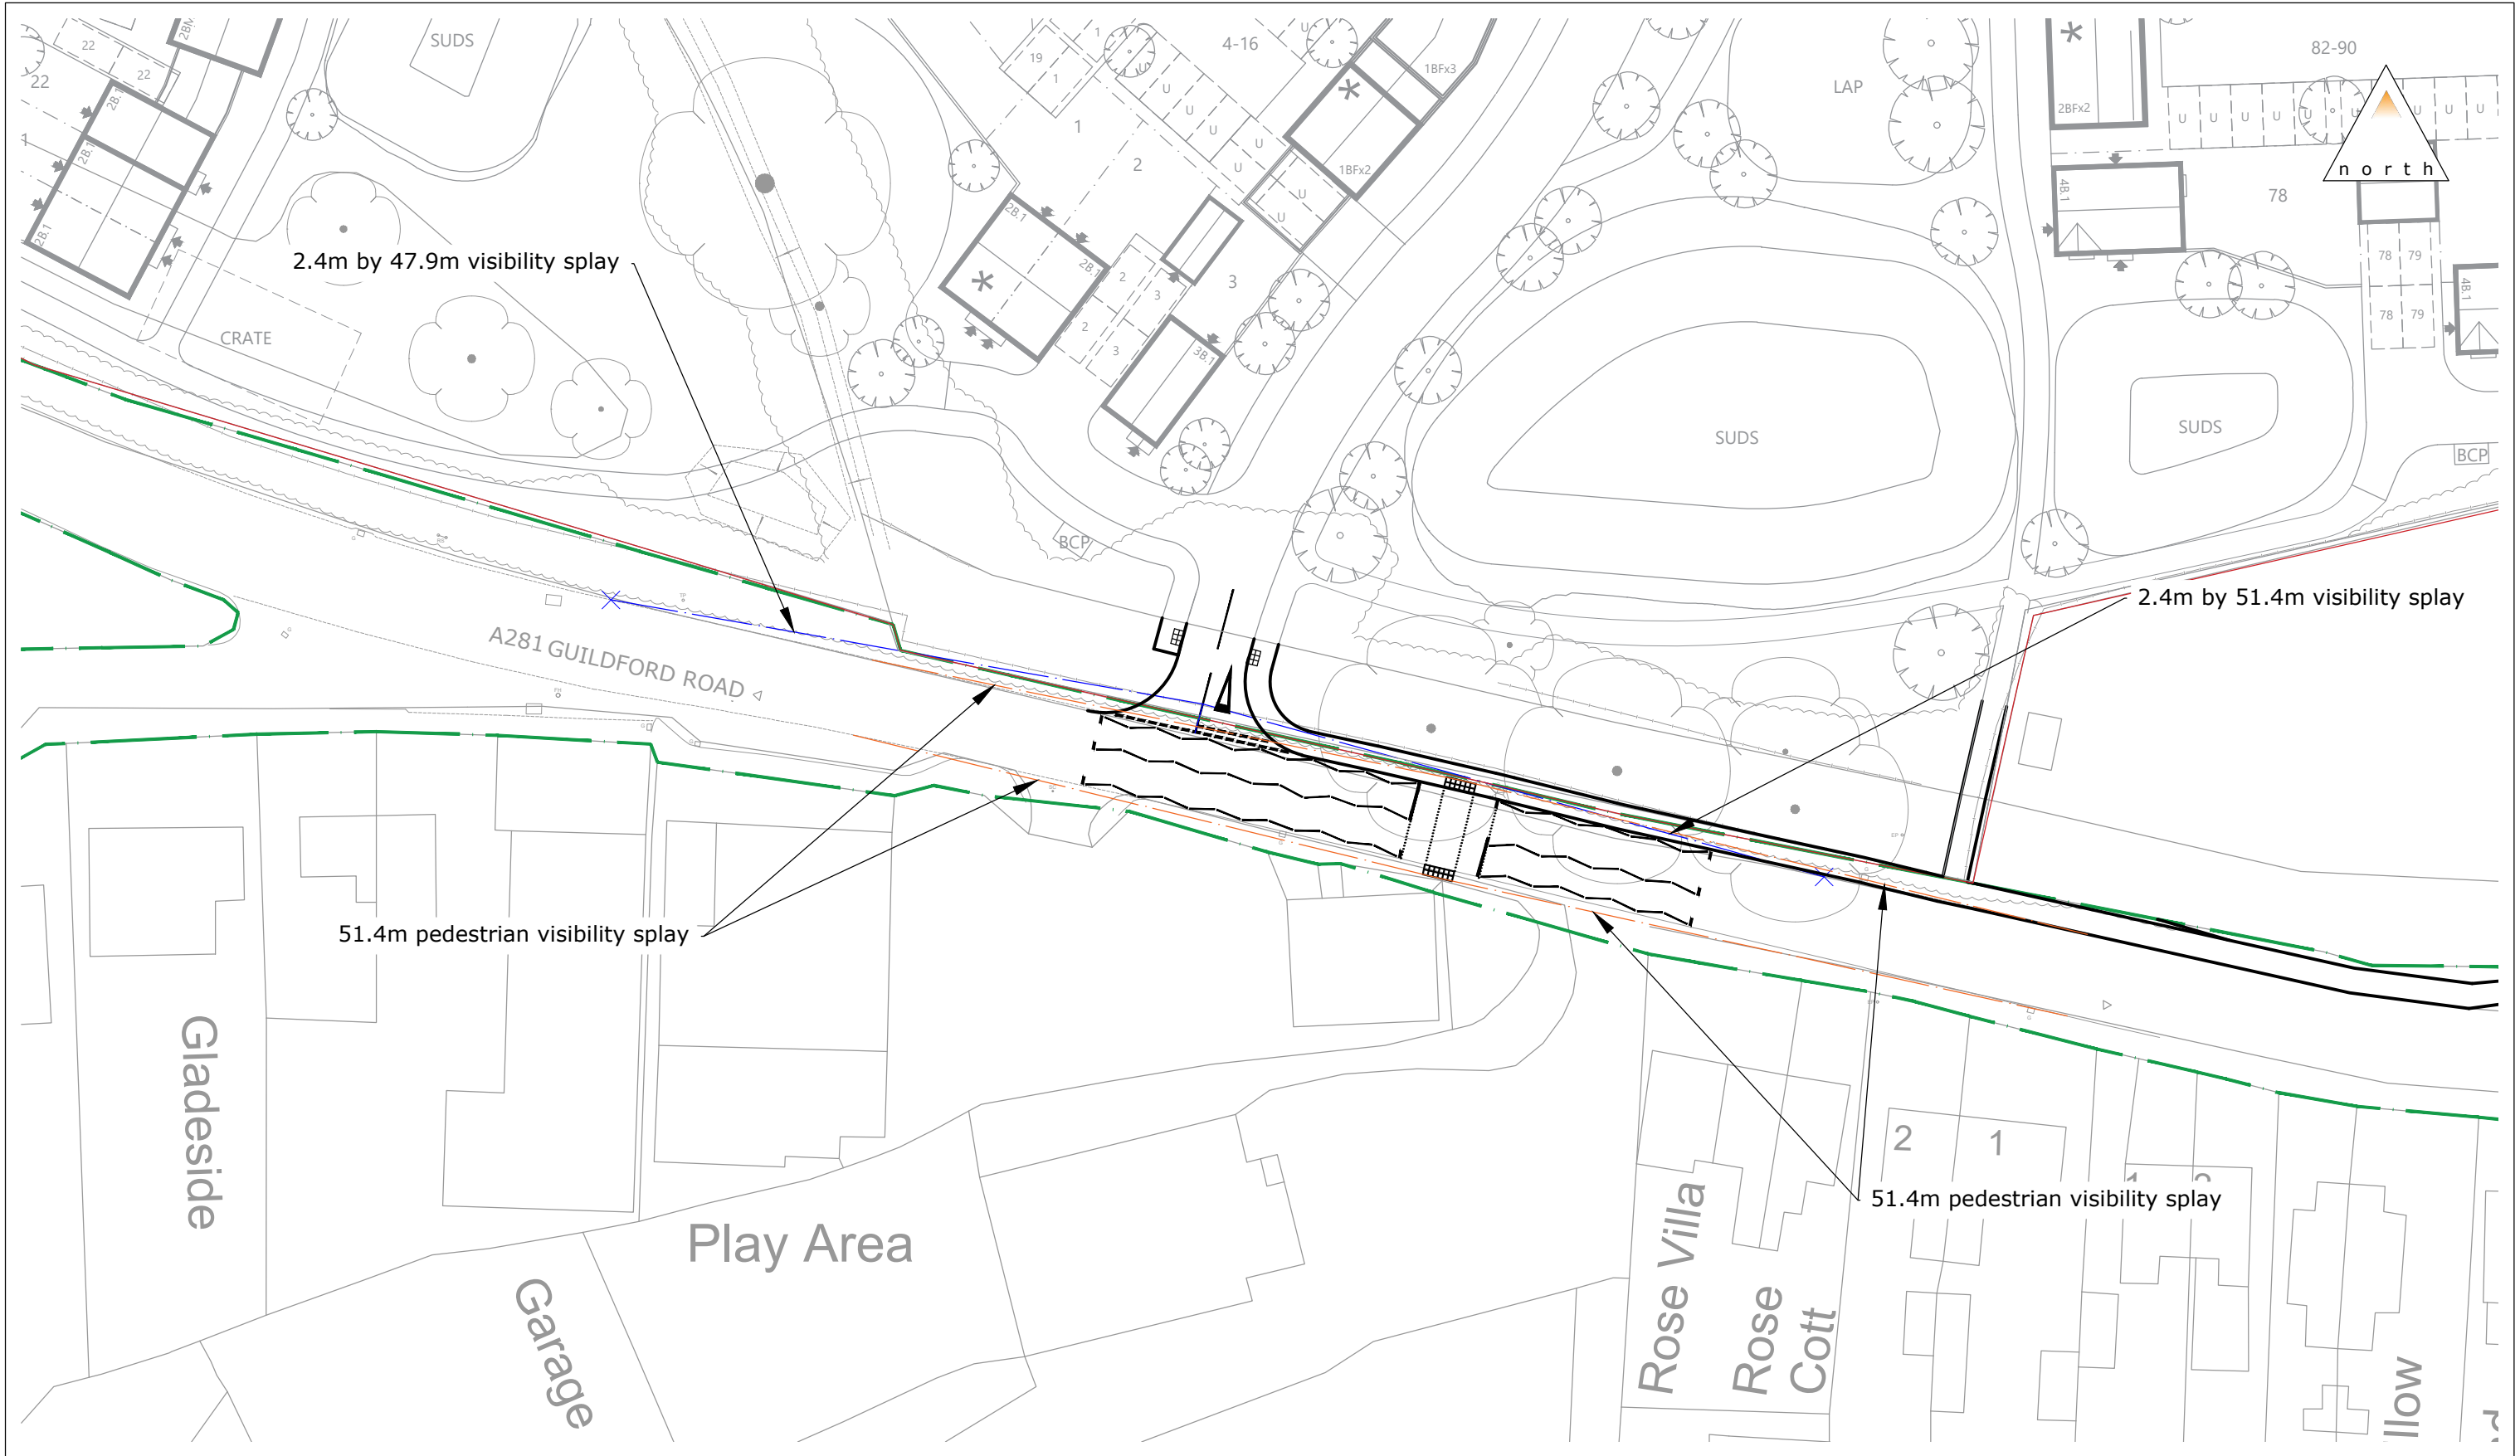

Legend — Site Boundary — Highway Boundary		Project: Land North of Guildford Road, Rudgwick	
Title: Signalised Pedestrian Crossing		Scale: 1:1000 (@ A3)	
Notes:		Drawing: 1810054-10	Revision: C

© Crown Copyright 2012. All rights reserved. Licence number 100043407

84 North Street
Guildford
Surrey
GU1 4AU
T: 01483 531 300

Cargo Works
1-2 Hatfields
London
SE1 9PG
T: 020 8065 5208

www.motion.co.uk