


PROPOSED LANDSCAPE
PLAN

1:1250 at A3

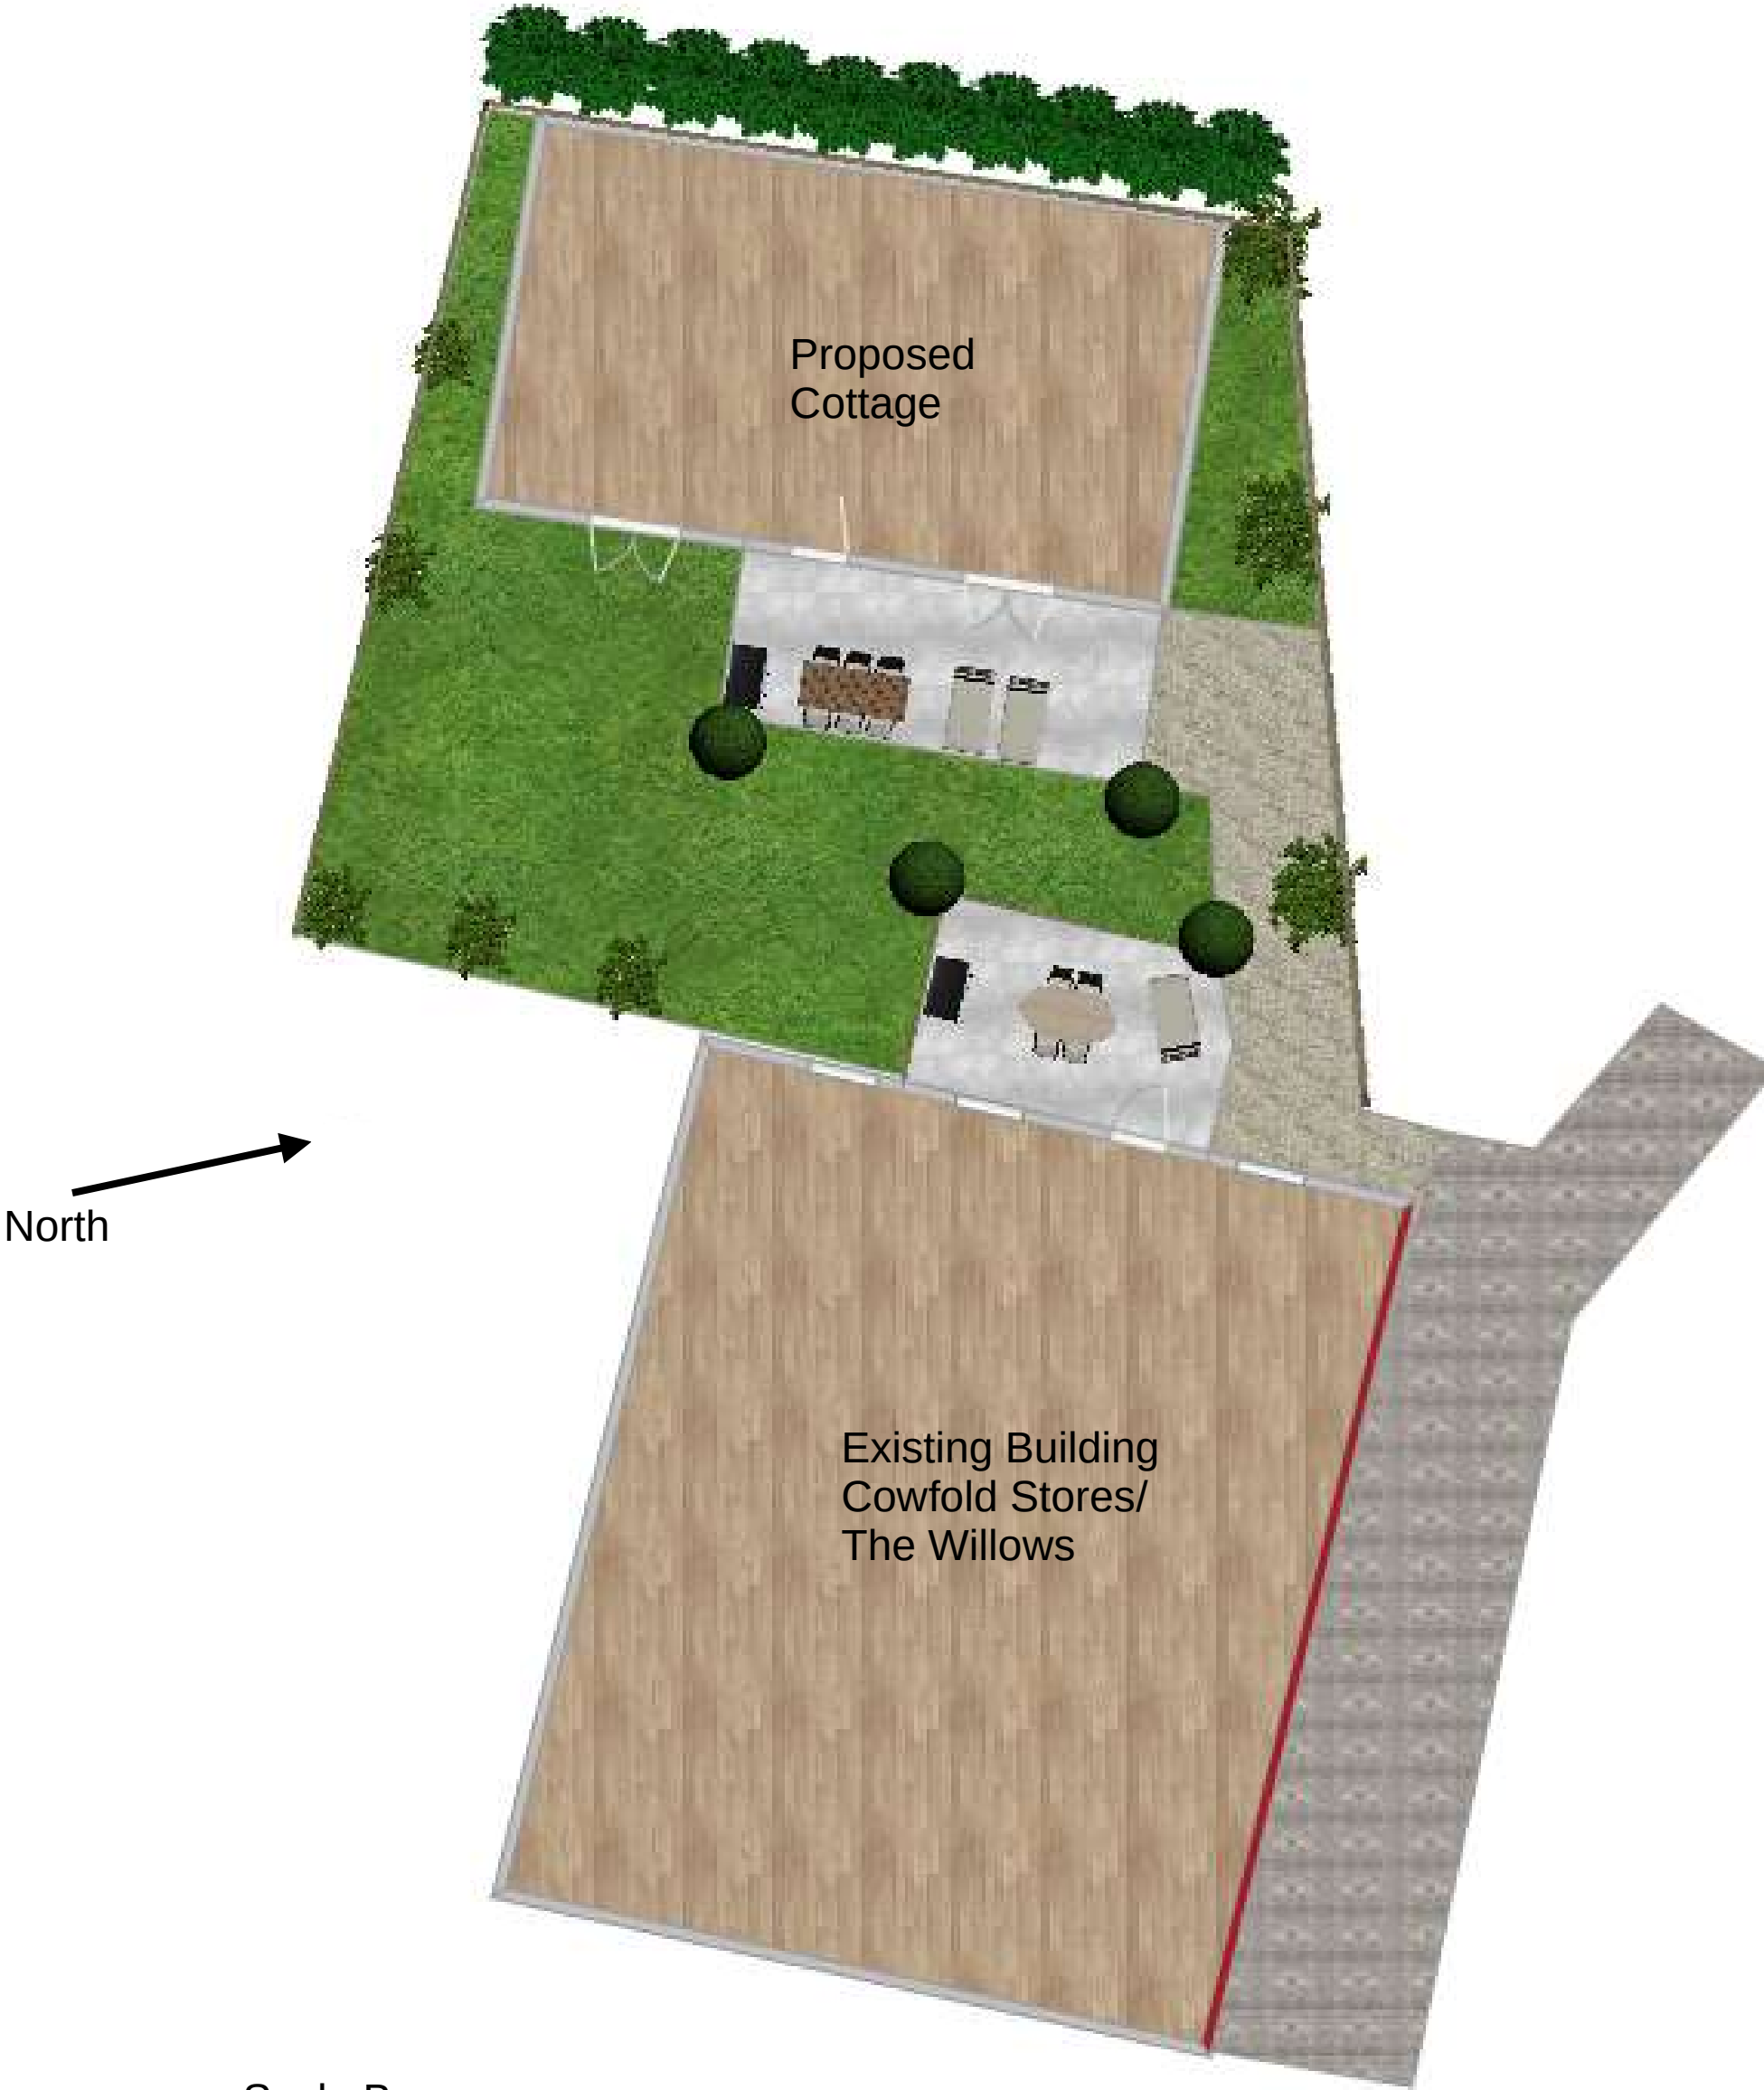

Scale Bar

0 Metres 5