
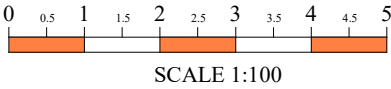
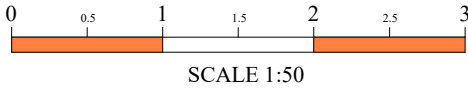


This drawing has been prepared for Local Authority negotiations only. Additional information may be required for construction purposes.
In the event of these drawings being used for constructional purposes then the builder is responsible for checking all relevant site dimensions and any other relevant information prior to commencement of works to ensure the accuracy of the drawings, any discrepancies must be notified before work commences.
This drawing has only been prepared for the address shown and should not be copied without permission.
Copyright Nema Designs Ltd.

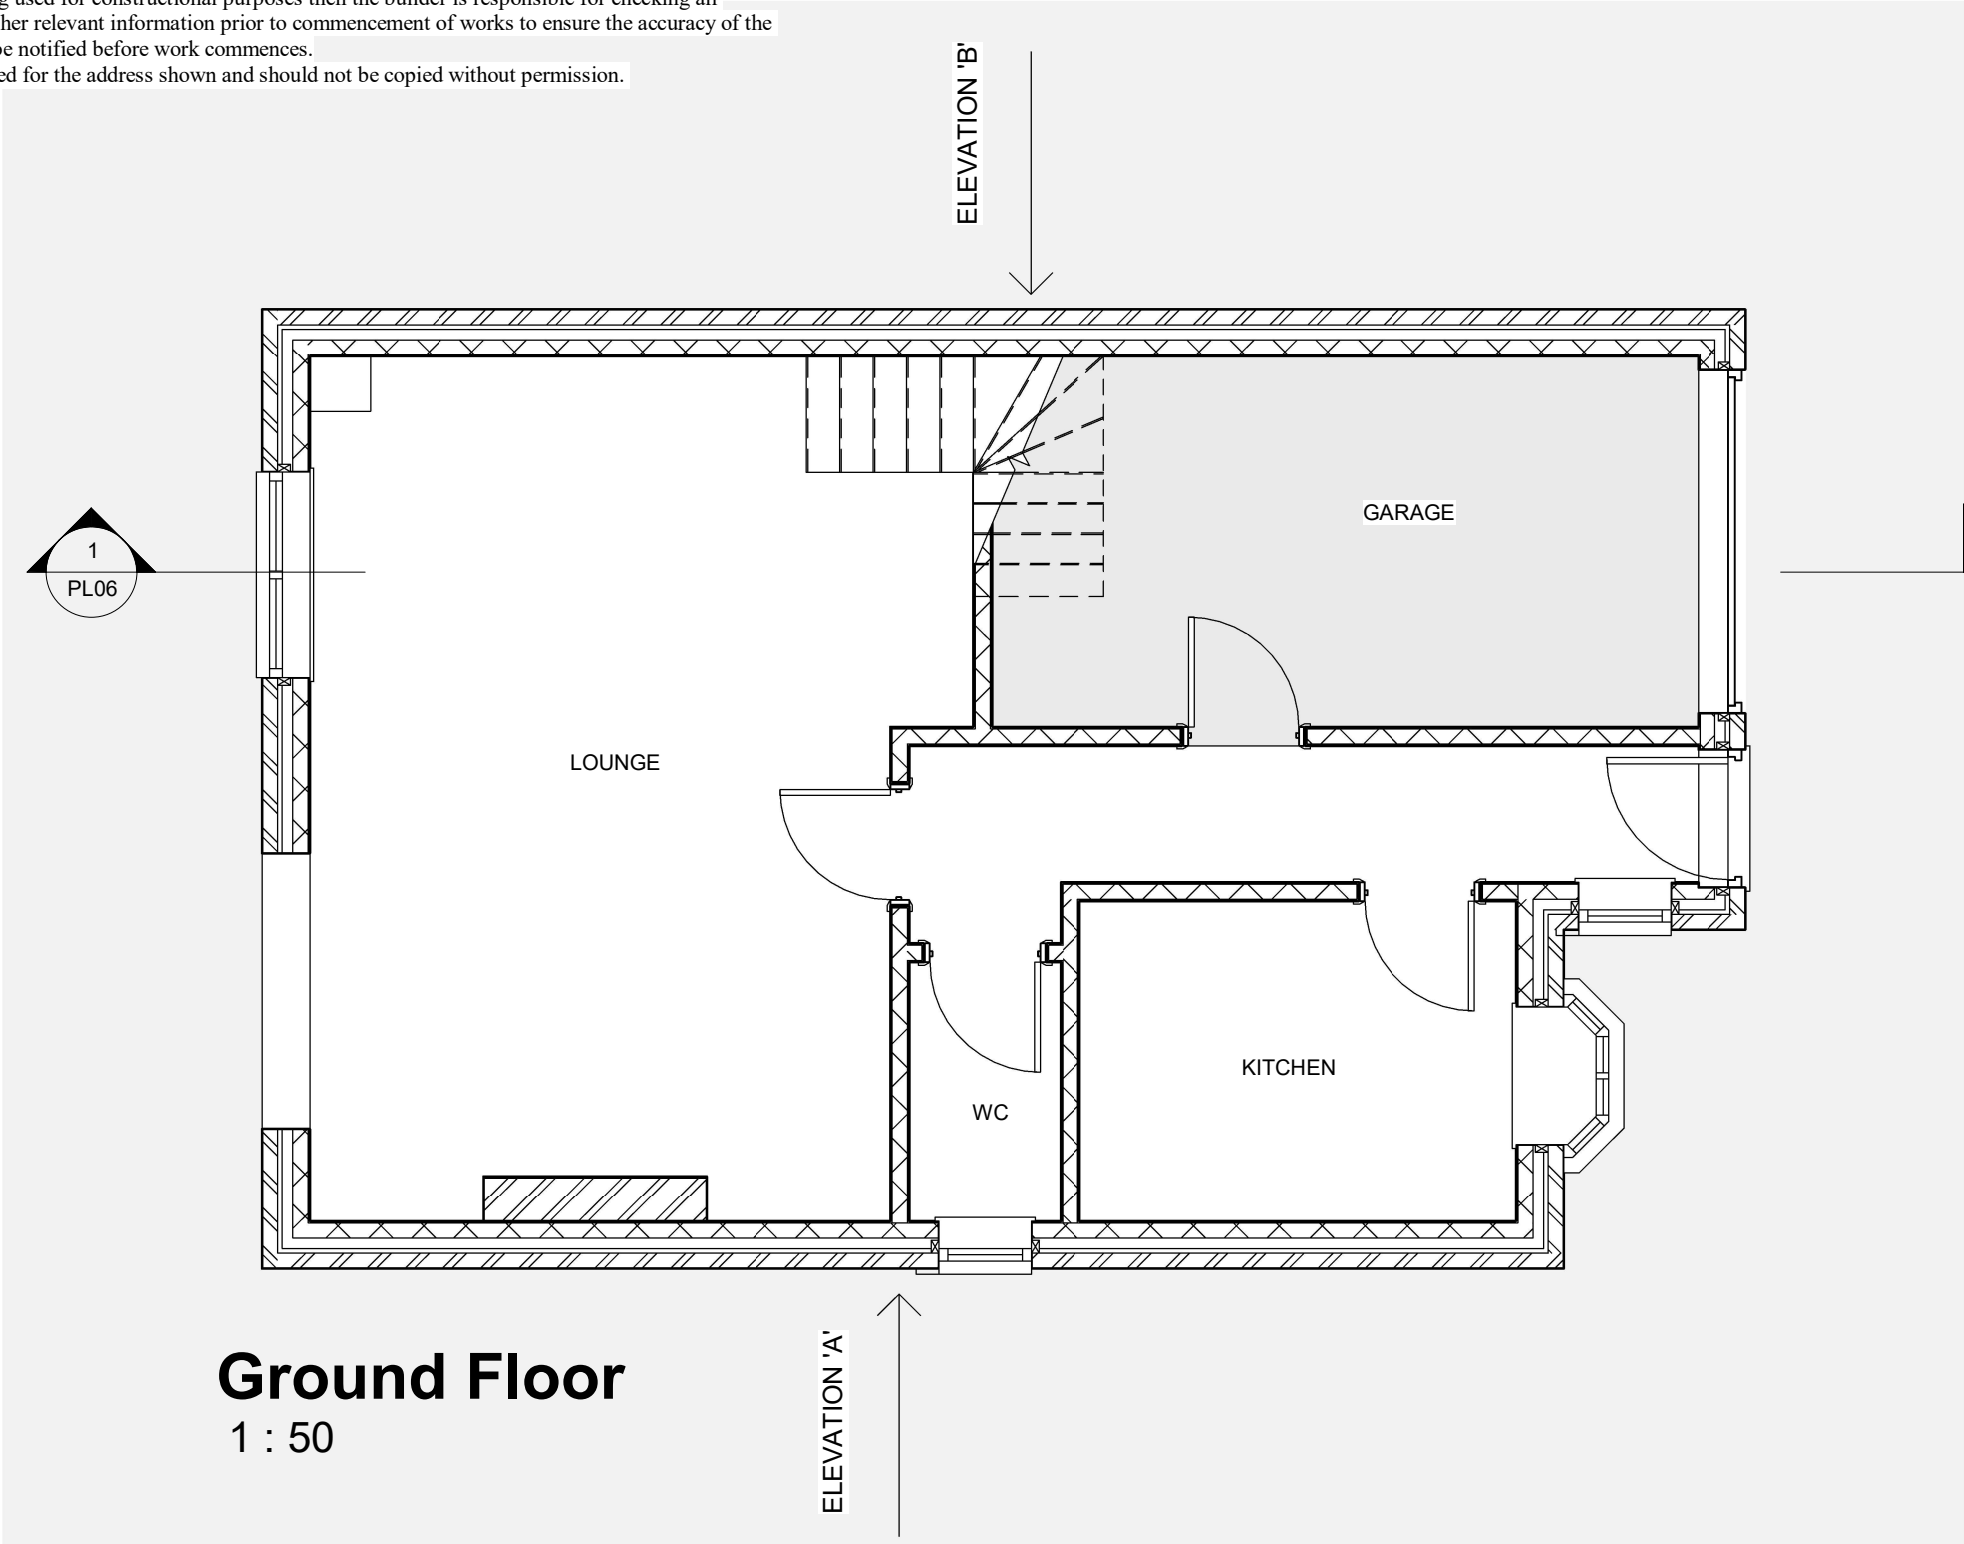

PROJECT TITLE

Proposed Garage Conversion
18 Staples Hill,
RH13 8LE

DRAWING TITLE

EXISTING GROUND FLOOR
PLAN

NEMA DESIGNS LTD
email - info@nemadesigns.co.uk

SCALE

As Shown

DATE

Feb '26

DRAWING No.

PL01