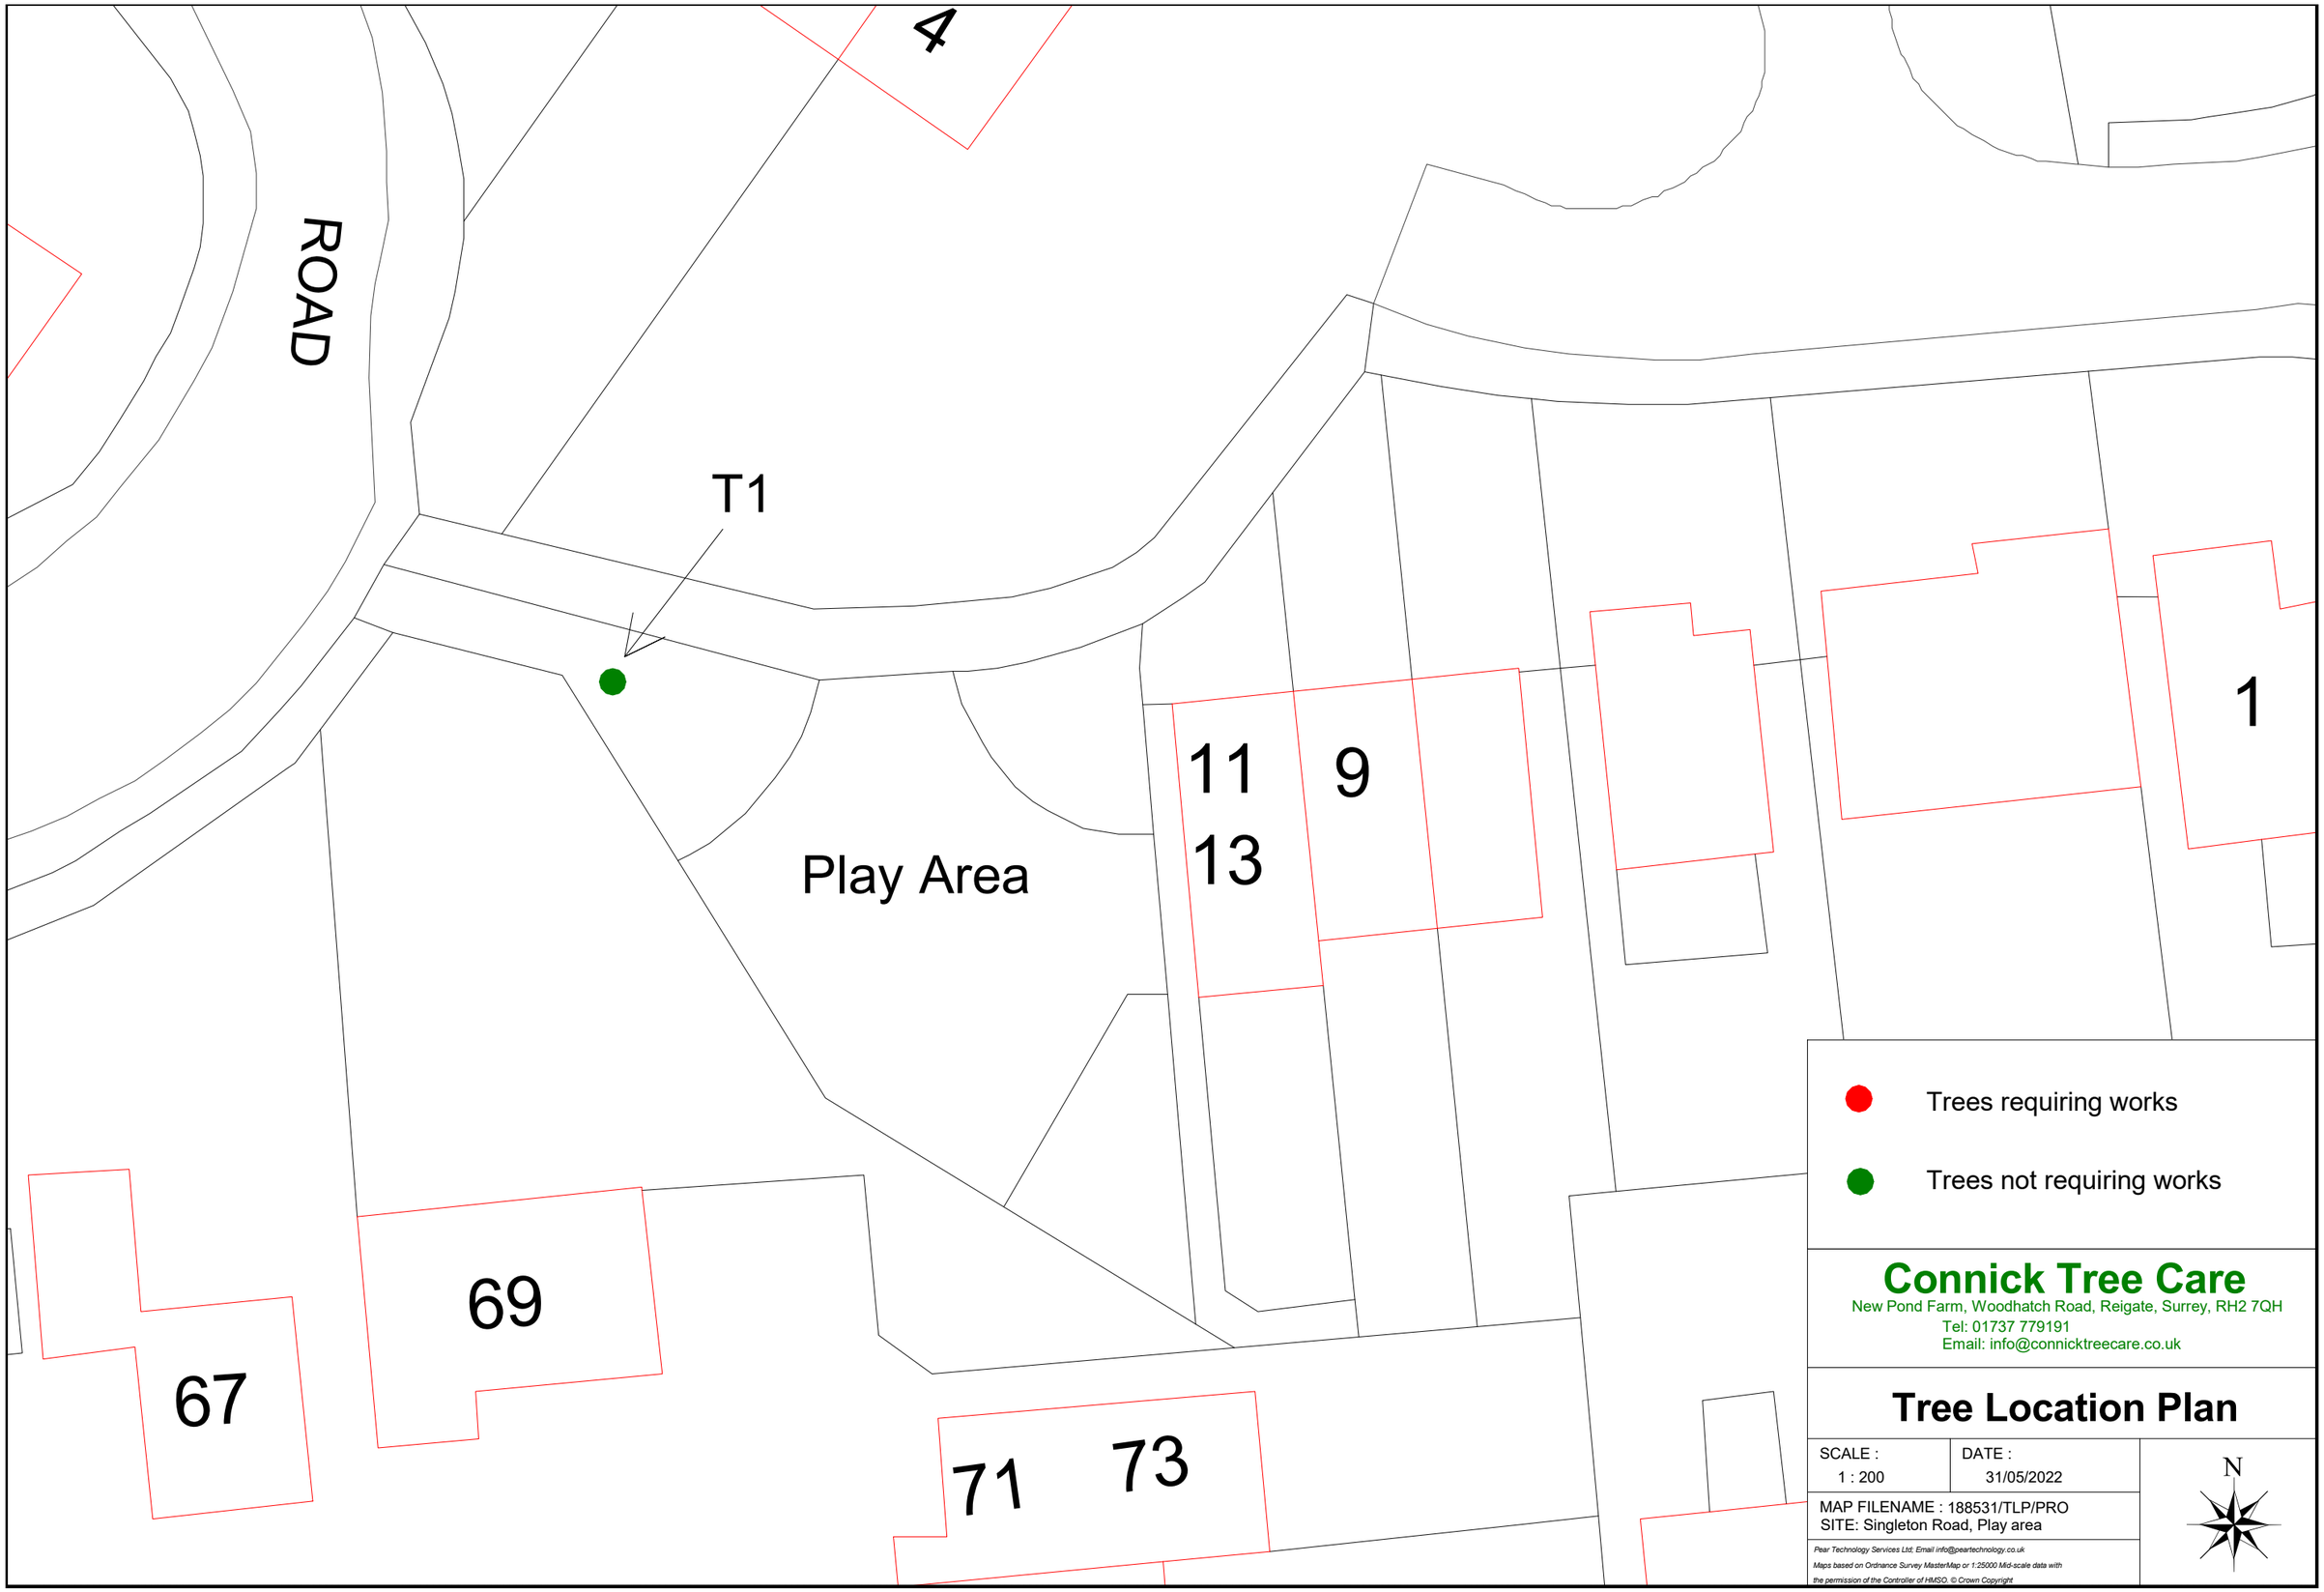


Connick Tree Care
New Pond Farm, Woodhatch Road, Reigate, Surrey, RH2 7QH
Tel: 01737 779191
Email: info@connicktreecare.co.uk

Tree Location Plan

SCALE :	DATE :
1 : 200	31/05/2022

MAP FILENAME : 188531/TLP/PRO
SITE: Singleton Road, Play area

Pear Technology Services Ltd; Email info@peartechnology.co.uk
Maps based on Ordnance Survey MasterMap or 1:25000 Mid-scale data with the permission of the Controller of HMSO. © Crown Copyright

N