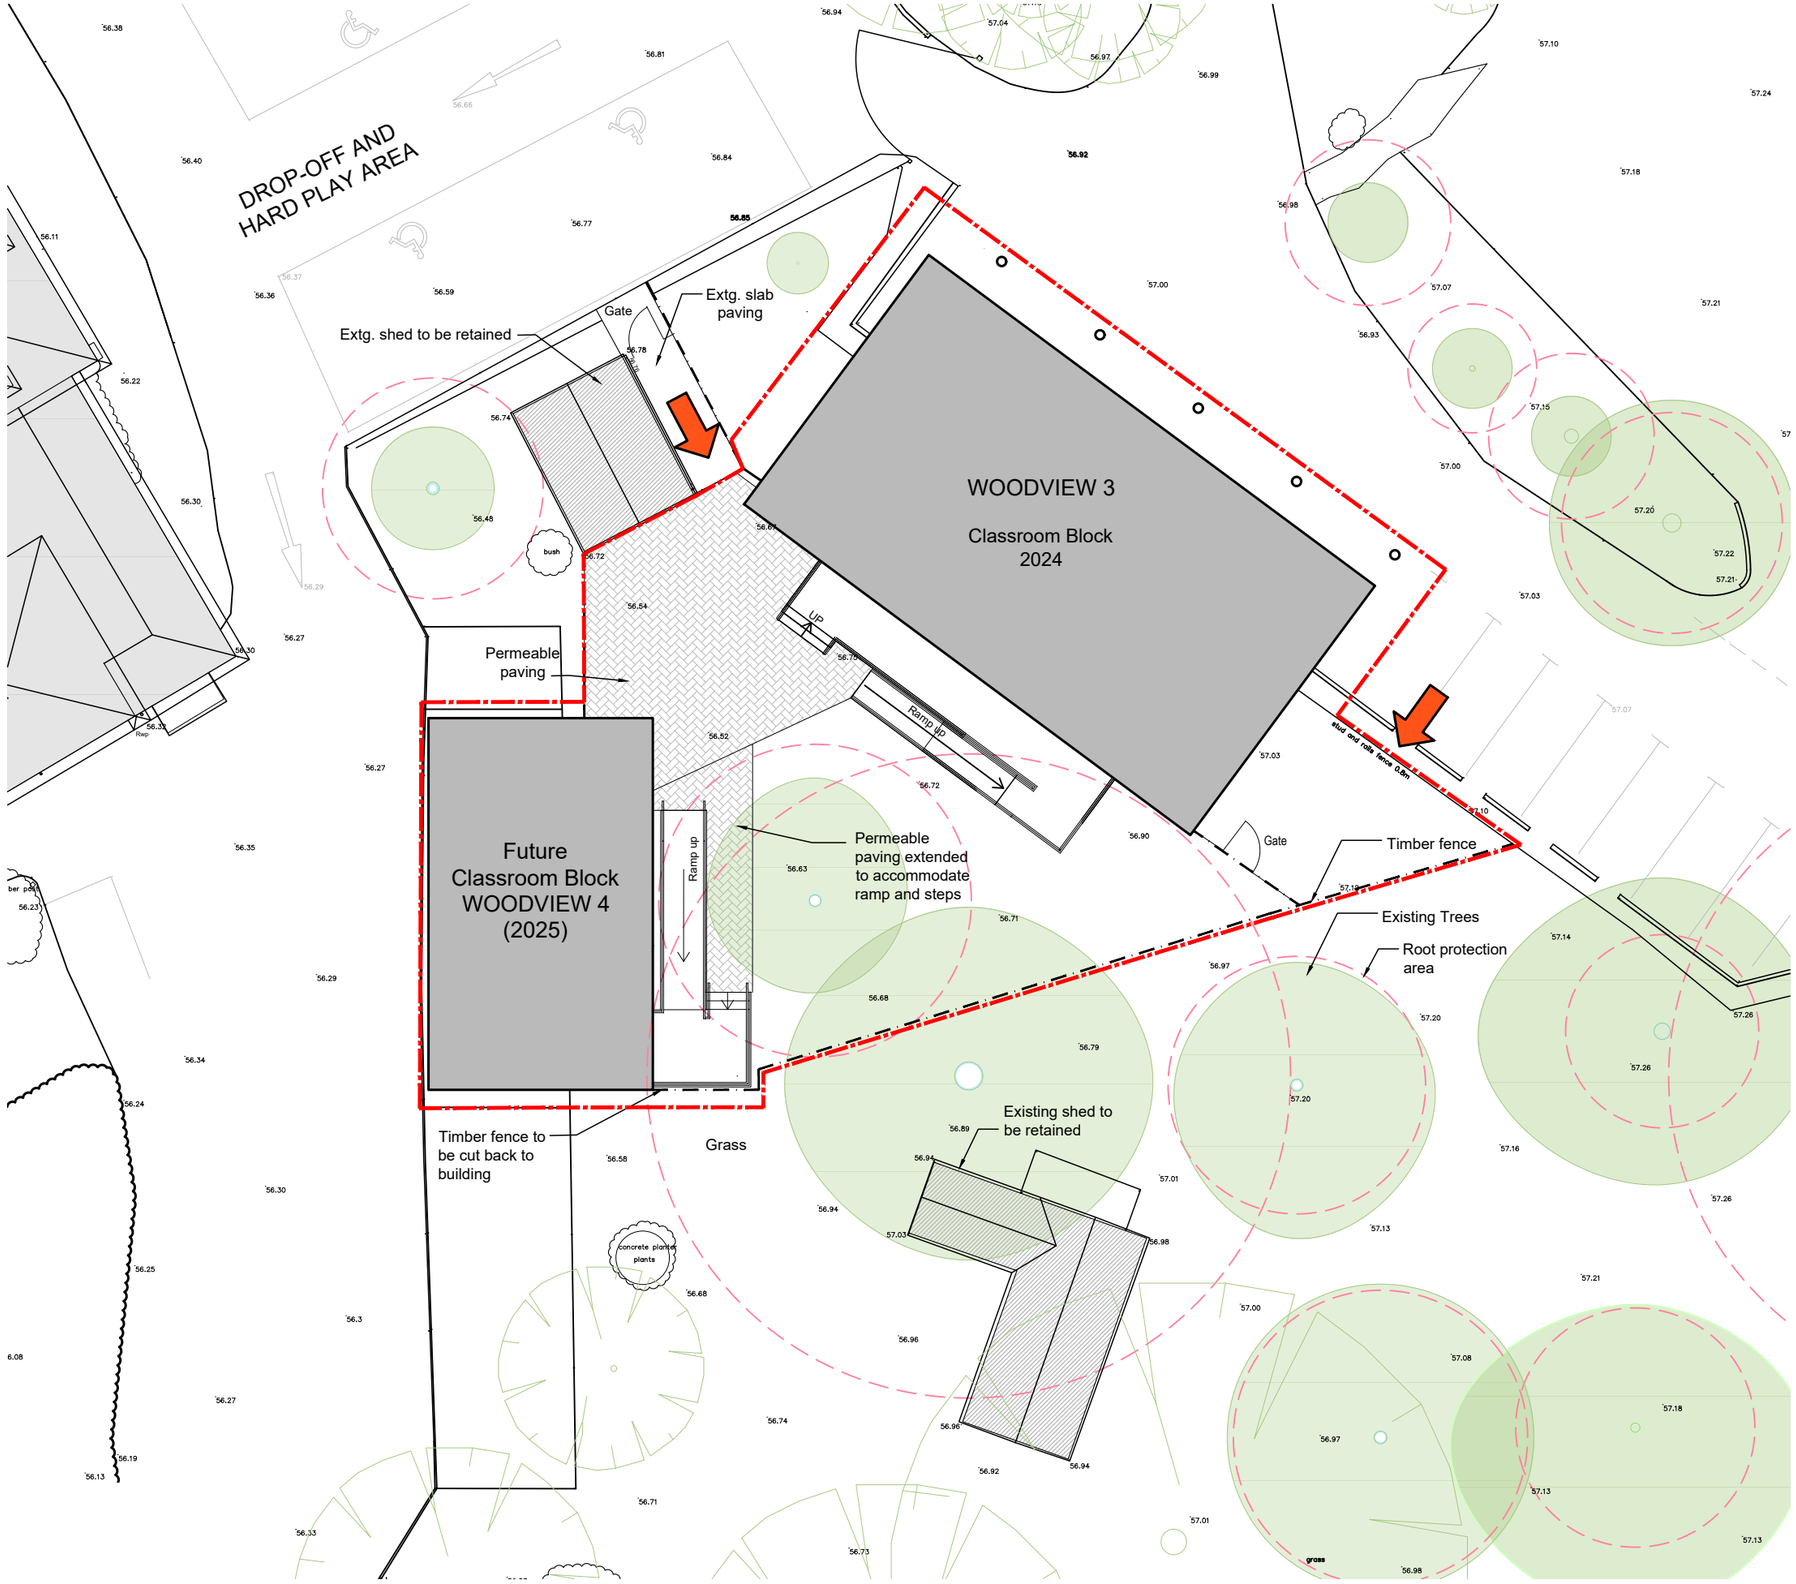

Site Boundary

N

Proposed Site Plan

Scale 1:200

Note:
Do not scale this drawing. All levels and dimensions are to be checked on site. This drawing is to be read in conjunction with all relevant consultants' requirements, drawings and specifications. Any discrepancies between consultants' drawings to be reported to the Contract Administrator before any relevant work commences.

Copyright: 2023 Miller Bourne ©

Notes

0 1m 5m 10m 20m

Rev	Date	Description	Drawn	Checked
A	25.09.24	First Issue	SC	RM
B	22.01.25	Updated as ST proposals	SC	RM

Status: FOR PLANNING

Ingfield Manor School. Billingshurst RH14 9AX. Woodview 3 Classroom Block - Water Nutrality

Proposed Site Plan

Scale: 1:200 @ A3

Drawing Reference: 4864 - 1012

Rev: B

MILLER BOURNE ARCHITECTS
332 Kingsway
Hove
East Sussex
BN3 4QW
T:01273 411399
design@miller-bourne.co.uk
www.miller-bourne.co.uk