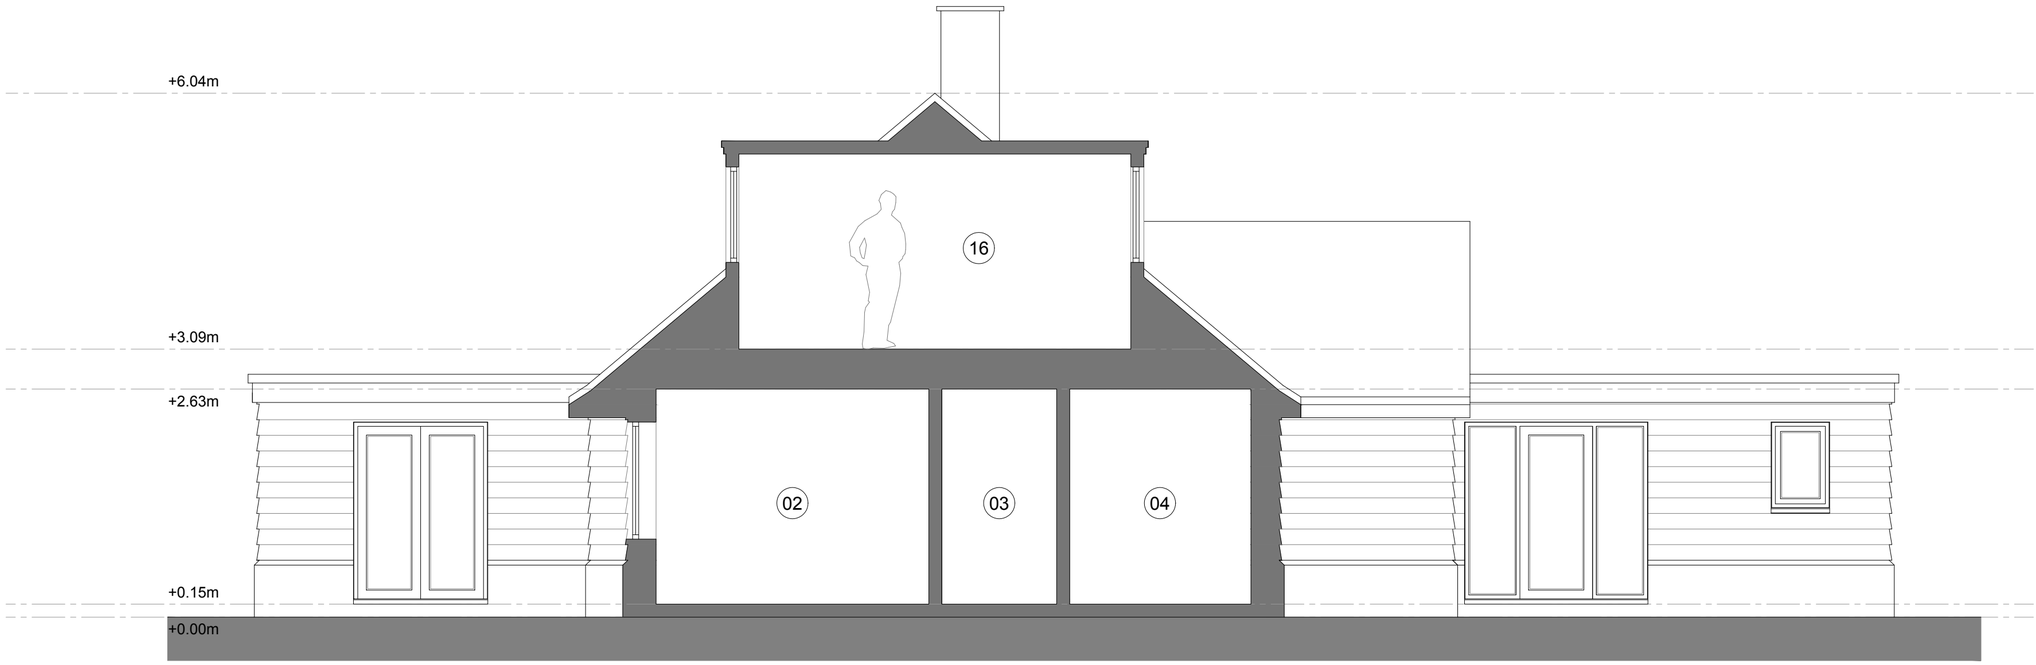


SECTION A - A

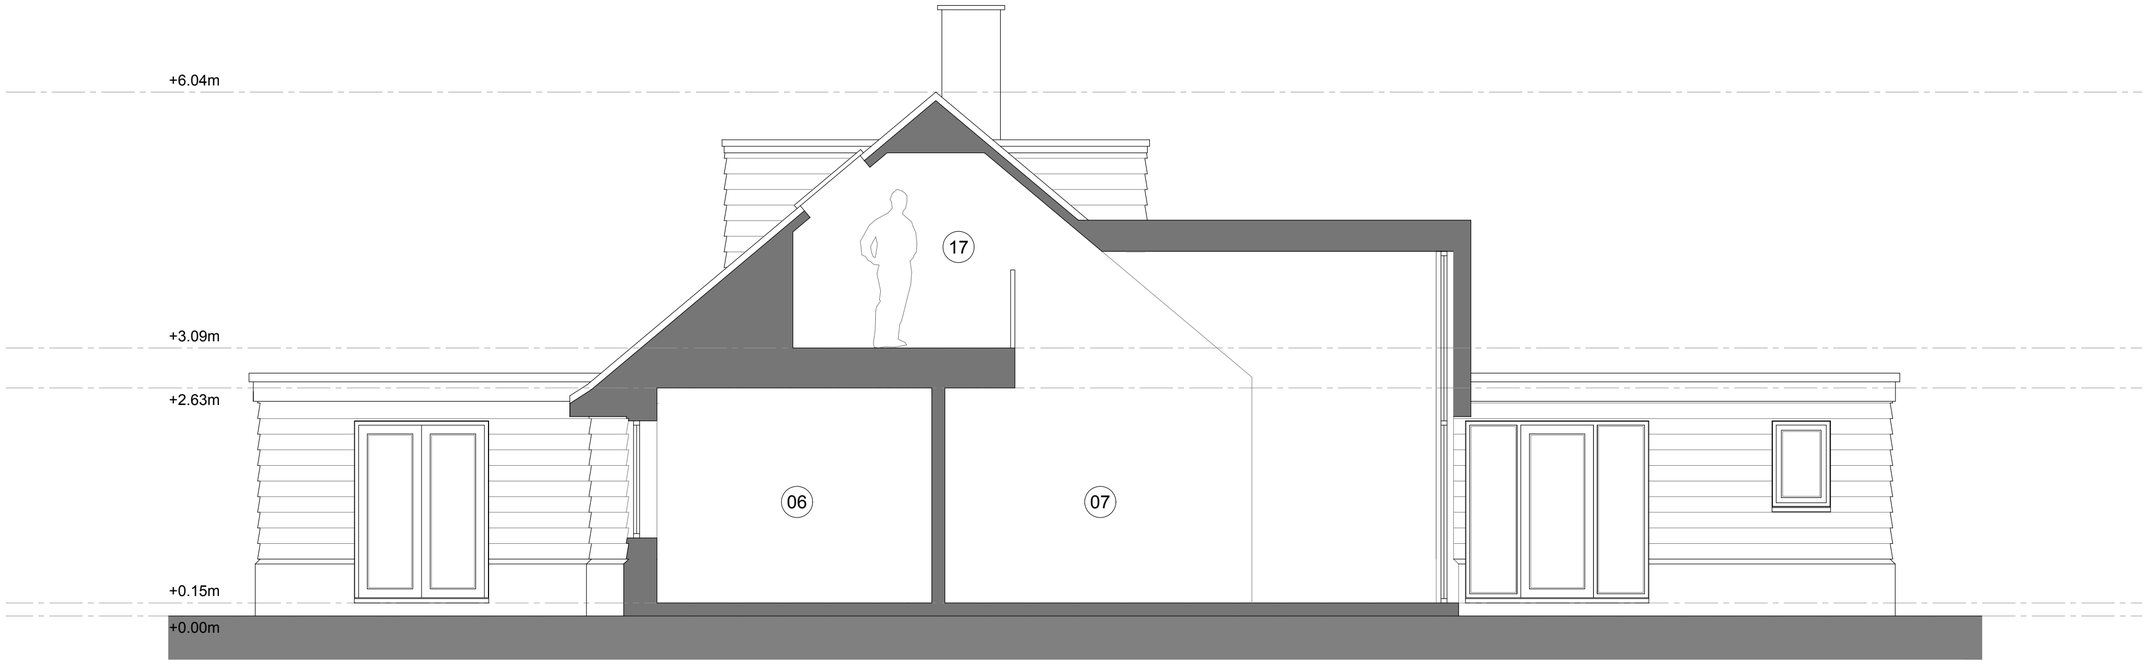


SECTION B - B

0 1m 2m 3m 4m 5m

0 100mm

SCALE 1:50

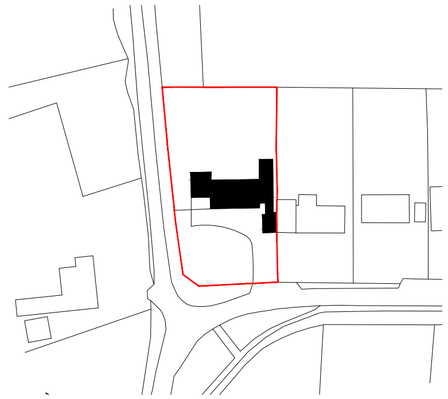

N

Proposed Notes:

01. Double Garage
02. Master Bedroom
03. Walk-In-Wardrobe
04. Master En-suite
05. Bathroom 1
06. Bedroom 2
07. Entrance Hall/Enlarged Porch
08. Reading Nook
09. Drawing Room
10. Dining
11. Snug
12. Pantry
13. Kitchen
14. Utility/Boot Room
15. W/C
16. Bedroom 3
17. Landing/Study Nook
18. Bathroom 2
19. Bedroom 4
20. Wardrobe/Storage
21. Plant

Proposed Materials:

22. Plain Clay Tile
23. Red/Brown Brick Plinth
24. Burnt/Black Timber Cladding
25. Grey/Black UPVC Windows & Doors
26. Oak Front/Garage Doors

| Rev. | Date | Detail |
|---|---|---|
| - | - | - |

Status: PLANNING

AT | ATELIER T & B

Tel: 01403 458815 mail: info@atelierтb.co.uk
**www.atelierтb.co.uk**

Client: MR & MRS ALLISON

Project Title: THREE WAYS, PARK STREET, SLINFOLD, WEST SUSSEX, RH13 0RU

Drawing Title: PROPOSED SECTIONS

| Scale. | Date | Drawn |
|---|---|---|
| 1:50 A2 | Jan 2025 | TMA |

| Drawing No. | Rev. |
|---|---|
| AT - 063 - P15 | - |

The copyright in this document and design is confidential to and the property of Atelier T&B Limited