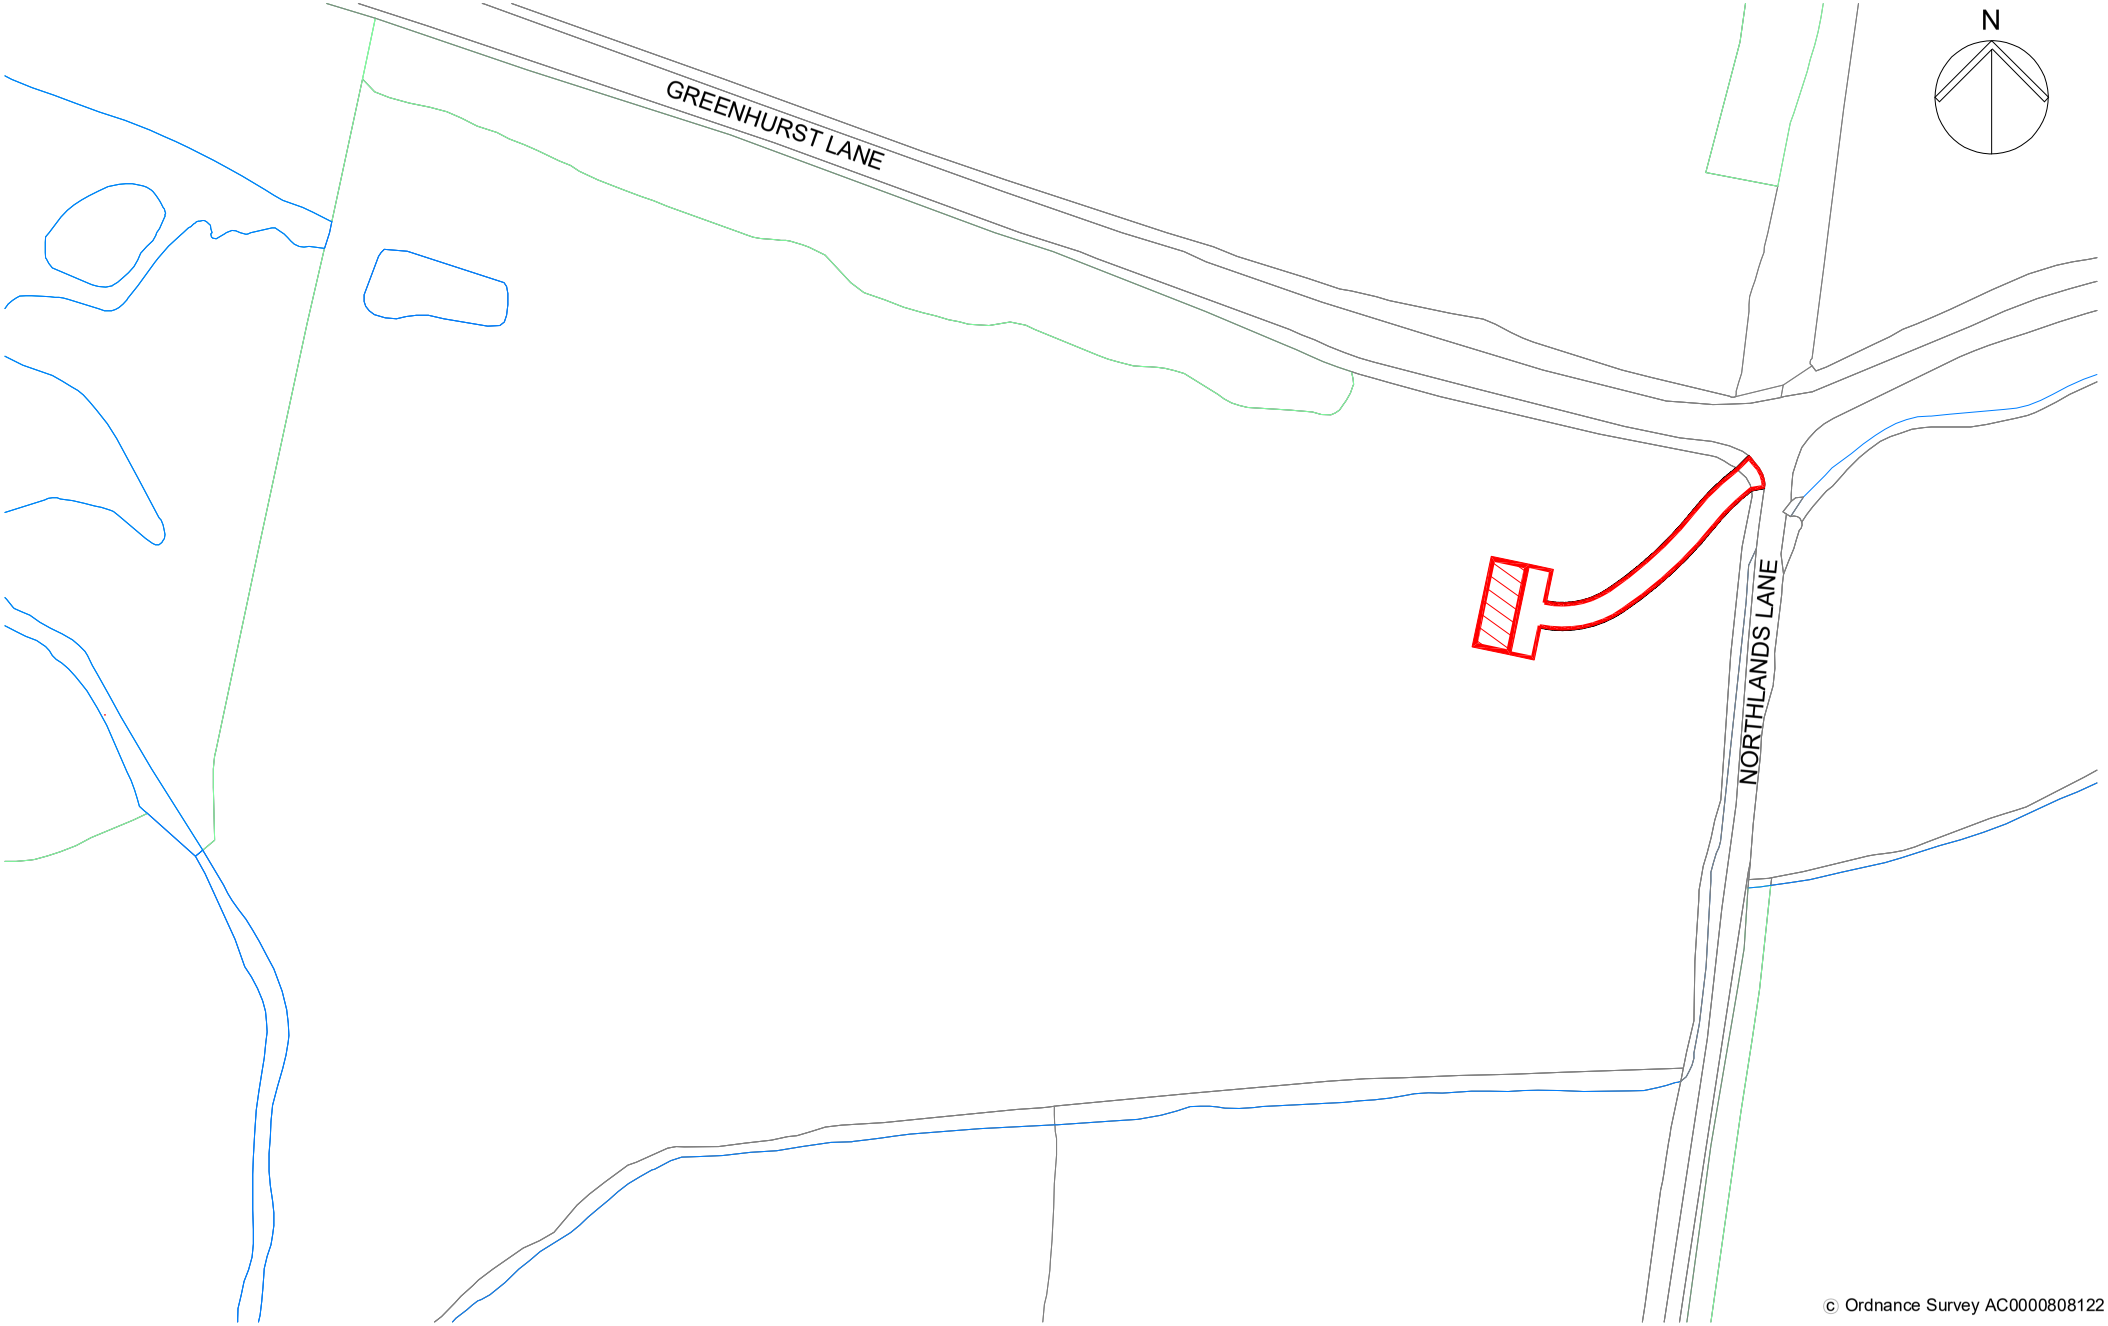

© Ordnance Survey AC0000808122

SCALE 1:1250m

0 20 40 60 80 100

Rev.	Details	Date
B	access track added	03.11.26

job: Land at Northlands Lane
Storrington, Pulborough RH20 3EZ

dwg: LOCATION PLAN

scale(s): 1:50 ☐ 1:100 ☐ 1:200 ☐ 1:500 ☐ 1:1250 ☒

job no.

dwg no. Loc

drawing size A4

date 26 Aug 2026

rev A