A S P R O P O S E D

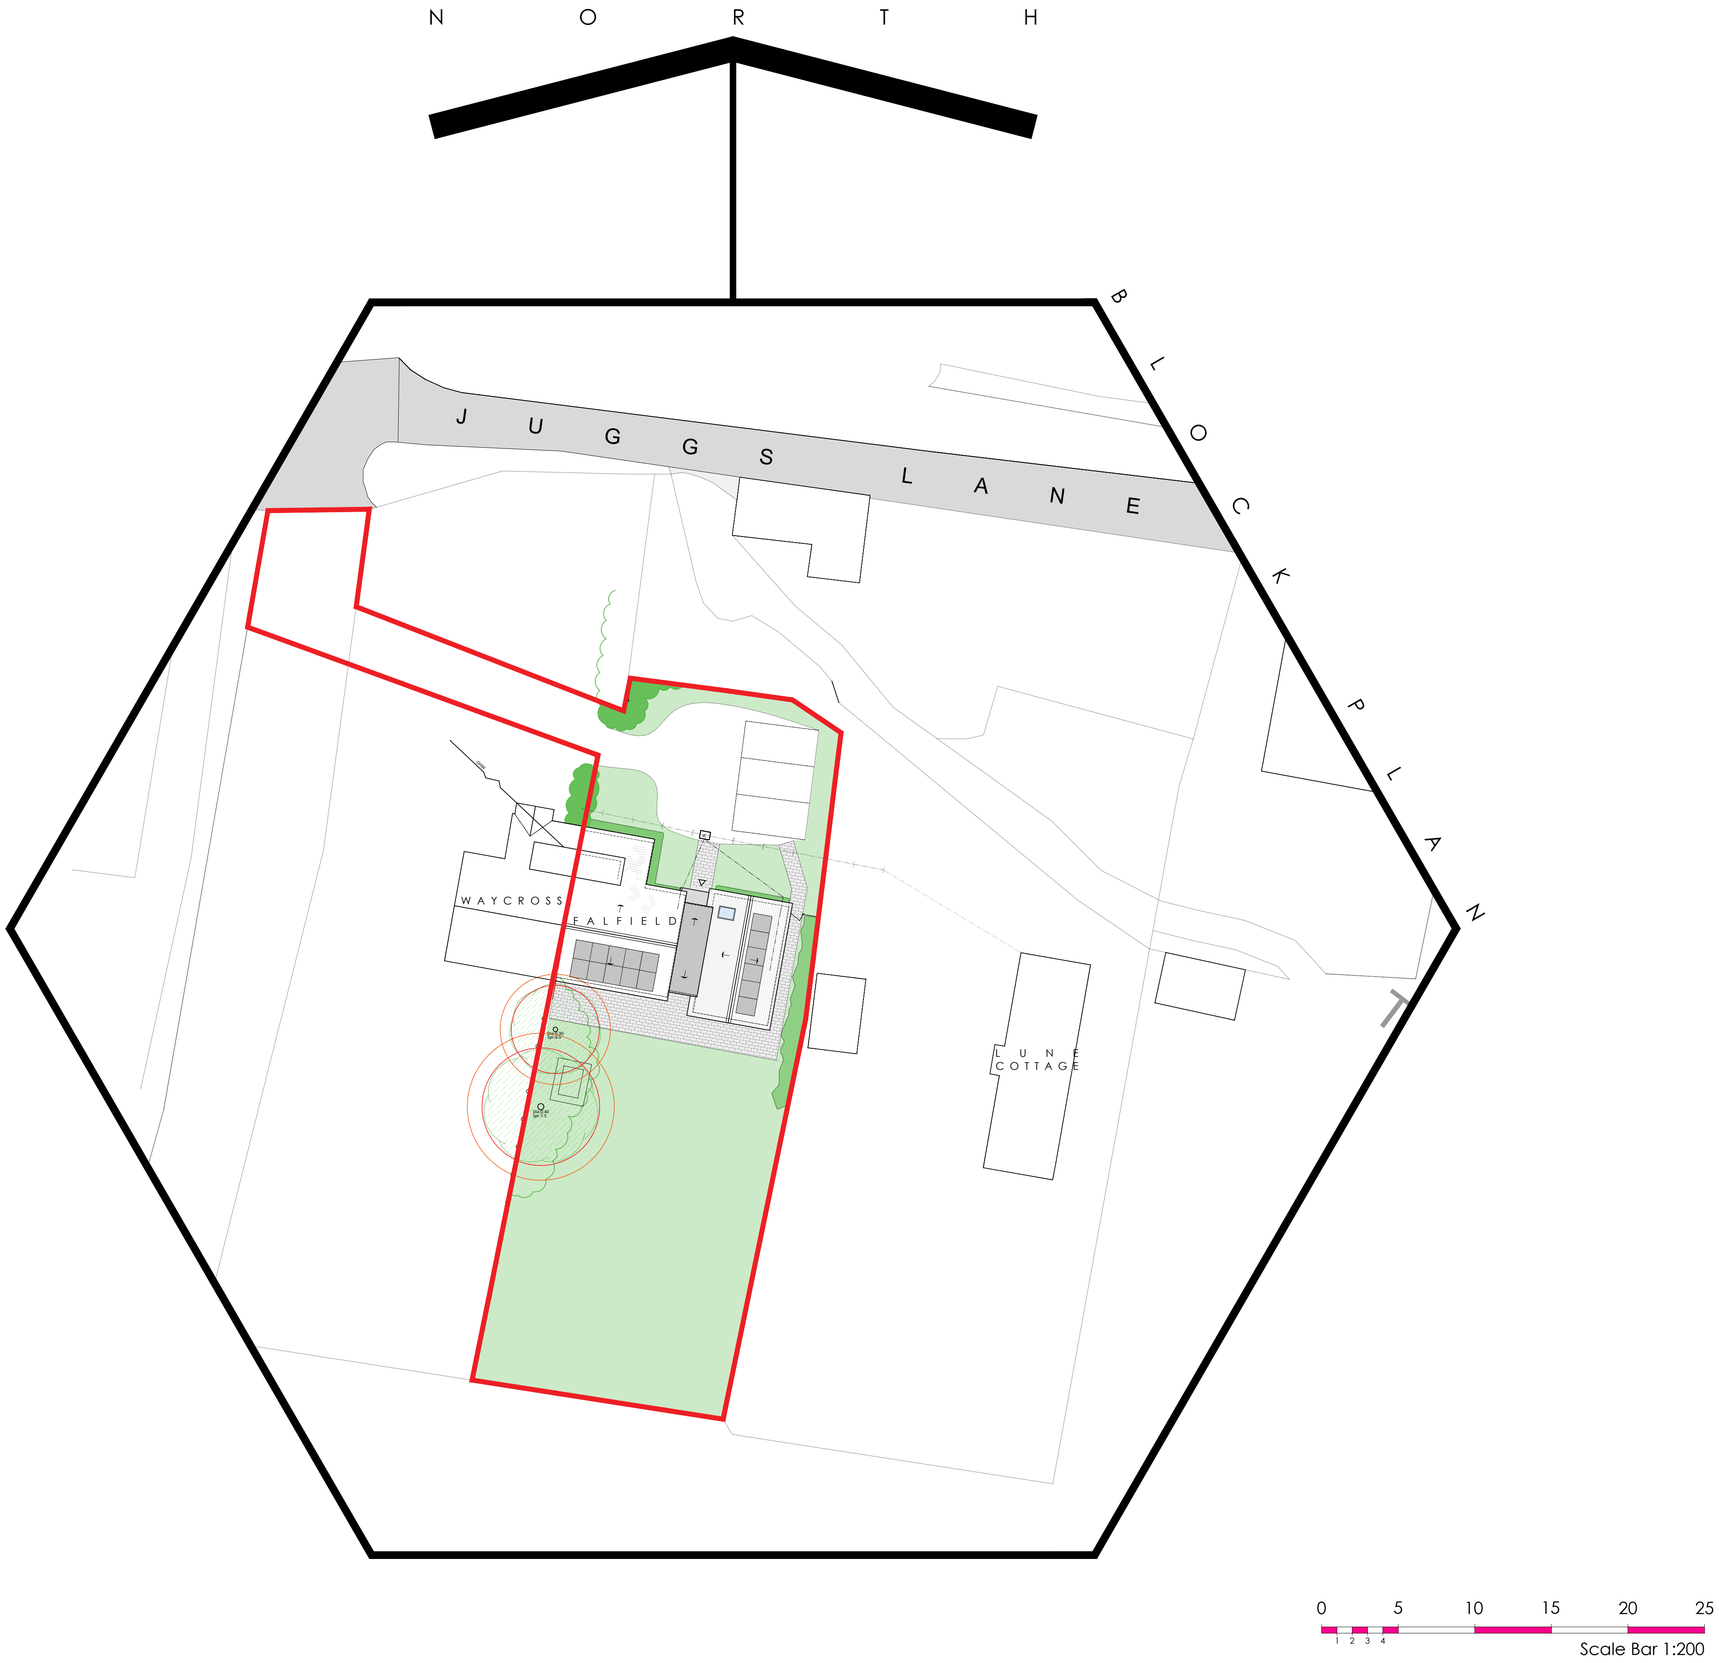

0005

NOTES

- do not scale off this drawing except for planning purposes
- check all dimensions on site before any work is commenced
- all goods materials and workmanship must conform with current building regulations, British standards and codes of practice
- copyright of this drawing is retained by the Architékton Architects LTD and it must not be reproduced or edited without written consent
- Party Wall etc. Act 1996

If you are building on or near a neighbouring building or structure, your works may be subject to the Party Wall Act. It is the Client's responsibility to ensure all requirements under the Act are adhered to. You must ensure that you serve the relevant notice(s) on your adjoining neighbour(s). If you have any queries about this, then you should contact a Party Wall Surveyor to assist you.

RIBA Chartered Practice

arb Architects Registration Board

REV	DATE	BY	AMENDMENT

ARCHItékton Architects Limited
Casita, Hampers Lane Storrington West Sussex
RH20 3HZ
email: info@architekton-architects.co.uk
www.architekton-architects.co.uk

Registered in England No.16205861

RIBA Registration no. 20014360

LABC Registered

CLIENT
Mr Stephen Tovee

JOB TITLE / ADDRESS
Falfield House
Juggs Lane
West Chiltington
Pulborough
RH20 2JS

DRAWING TITLE
Block Plan (As Proposed)

DRAWING STATUS
Planning
NOT FOR CONSTRUCTION USE UNLESS STATED AS 'CONSTRUCTION'

DATE	SCALE	DRAWN BY	CHECKED BY
Oct 2025	@A1	RF	AA

26020 AA V1 G DR A 0005 -