

Rear Elevation of Old House Farm



The Barn at Old House Farm

Crown Copyright. All rights reserved. Licence no. 100018971

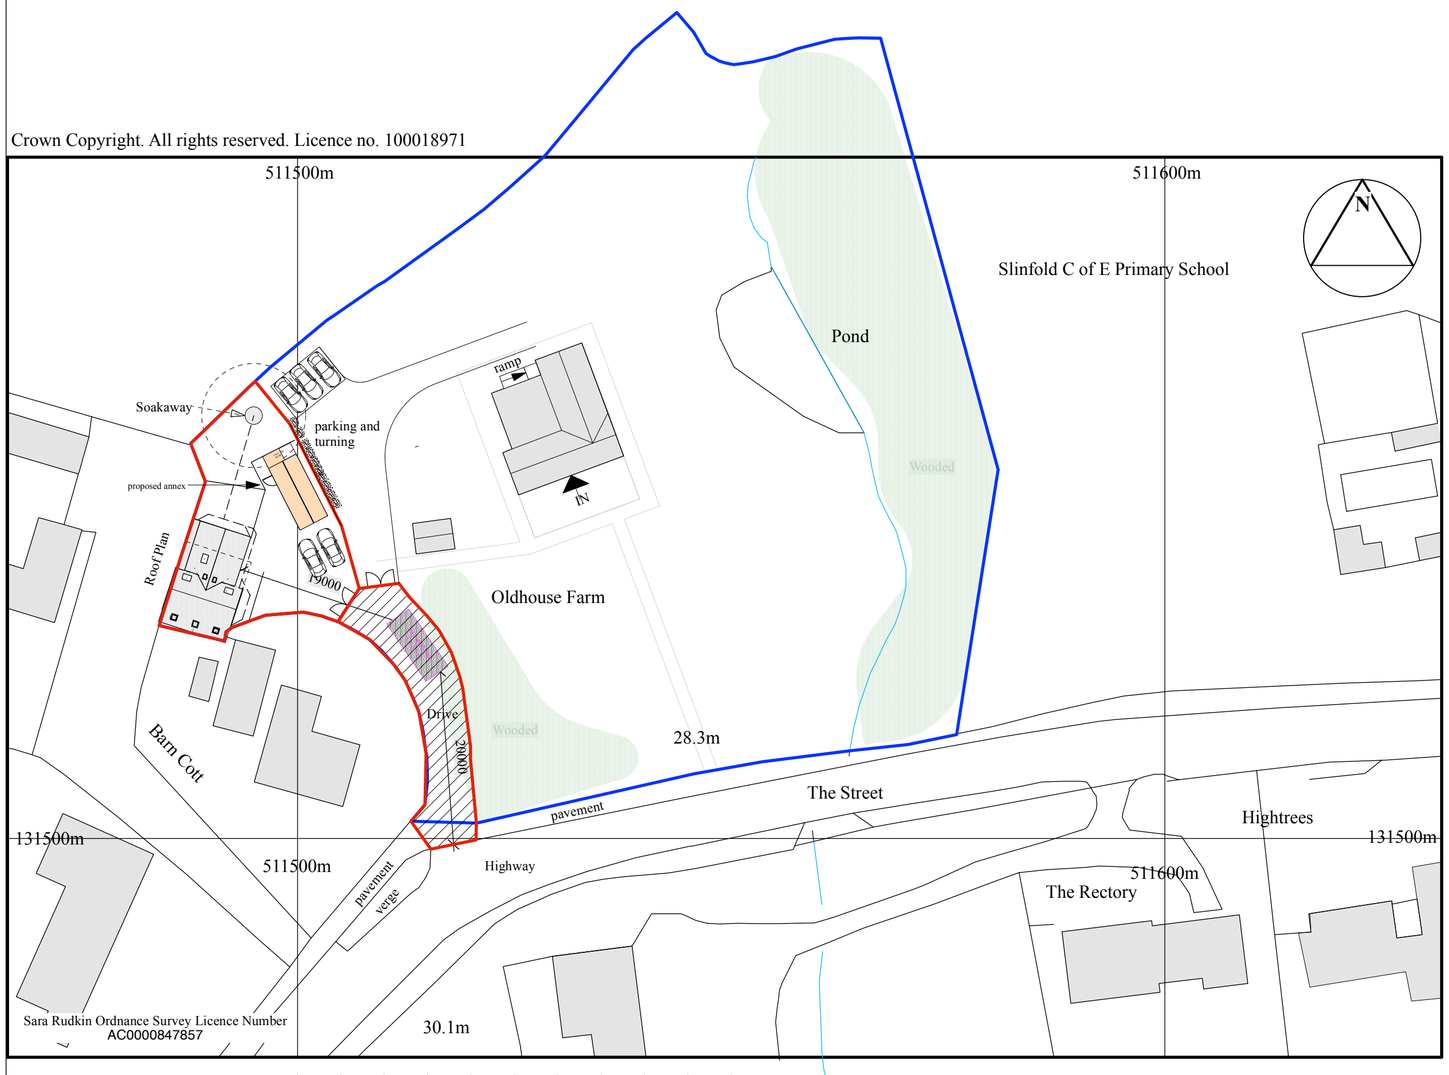

Sara Rudkin Ordnance Survey Licence Number
AC0000847857

Site plan scale 1/500

0 10 20 30 40 50

Scale bar 1/500. Measures 50 metres

Sara Rudkin Ordnance Survey Licence Number
AC0000847857

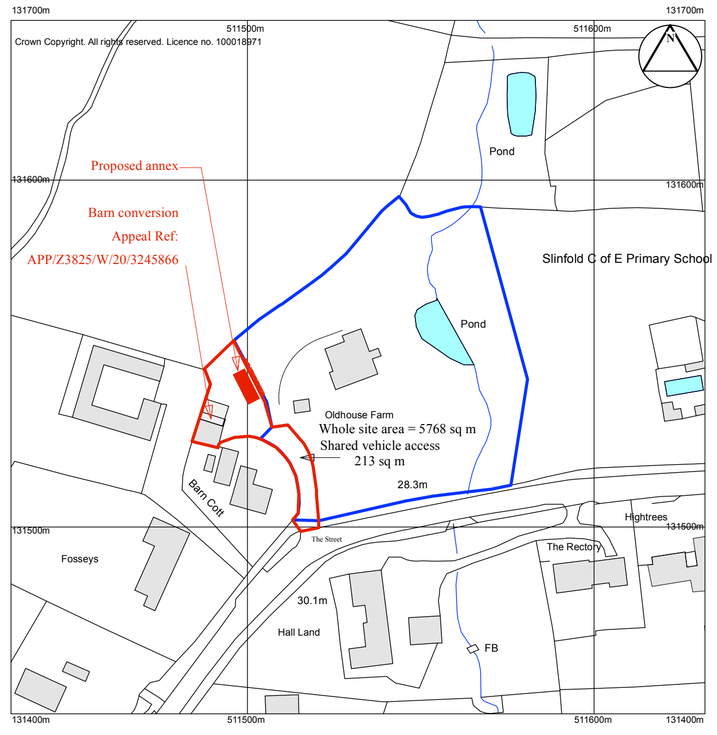

Location plan Scale 1/1250

0 40 80 100

Scale bar 1/1250 measures 100 m

Draft 30-09-2026

Sara Rudkin RIBA Architect
5 Thornden Cowfold Horsham West Sussex, RH13 8AG Tel: 01403 864 530.
e-mail: sararudkin@btinternet.com www.sararudkin.co.uk

Original size A2

Title of project: Carport.

This drawing is Copyright: Refer to Architect concerning Licence for use.

Client: **Mr R Finch Hatton**

Location: **Old House Farm, The Street, Slinfold. RH13 0RS**

Date: **Nov 2020** Drawn : **SER** Scale(s): **1:1250 & 1:500**

Title: **Location Plan Site plan and Photographs**

Drawing No: **RFH/26/01**