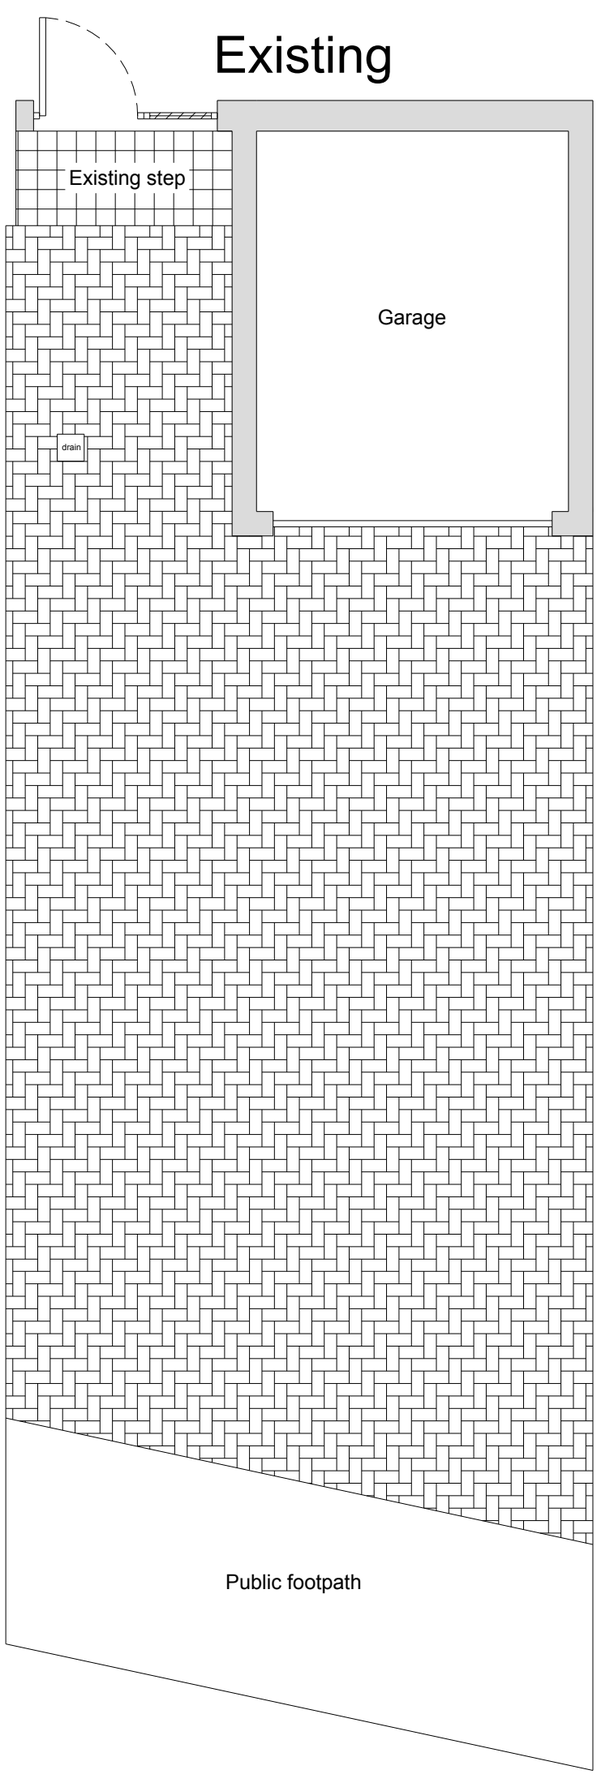

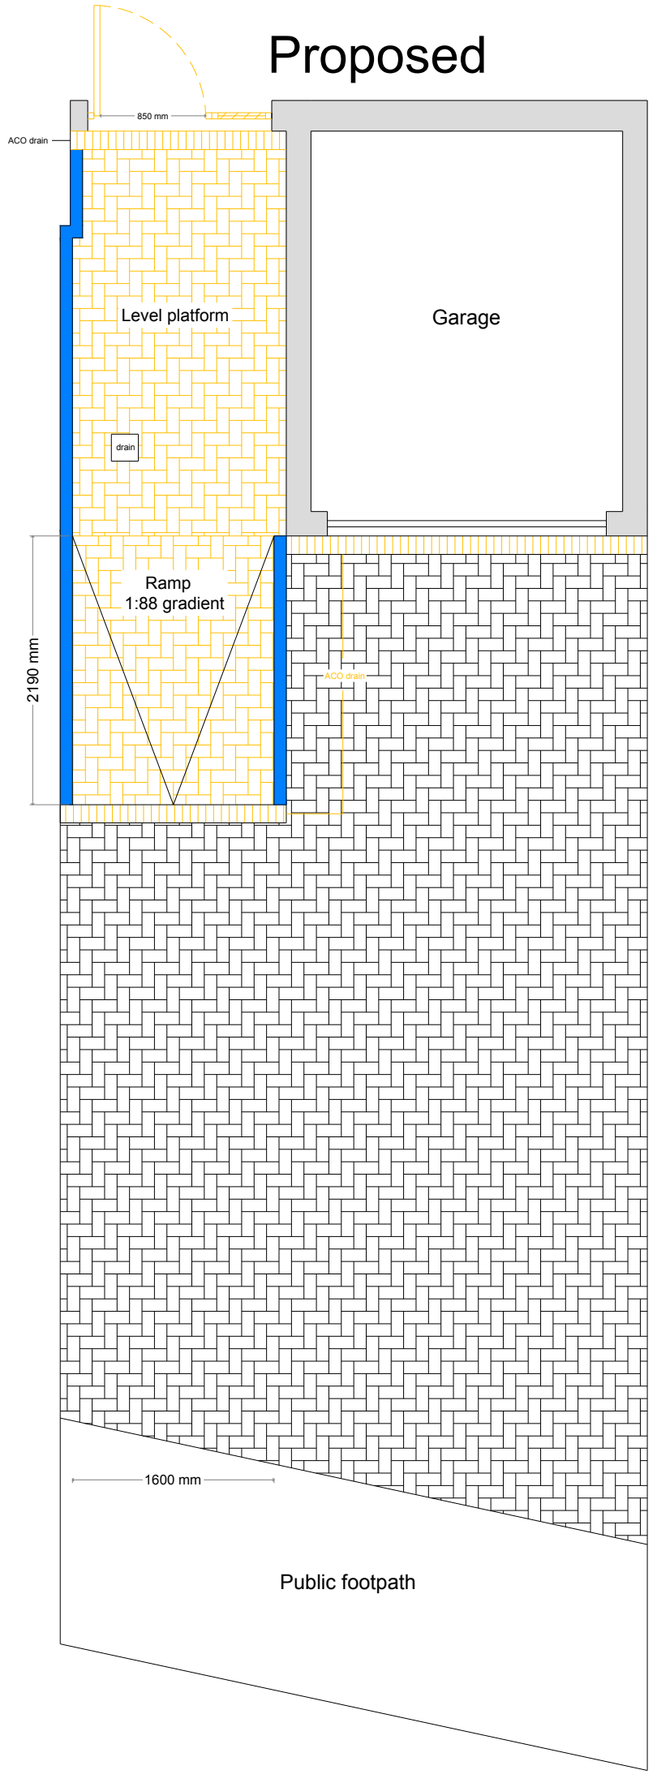

Scale 1:50
Scale in Metres
0 0.5 1 1.5 2 2.5

Notes:

1. Do not scale from this drawing, except for Planning.
2. All dimensions are in millimetres / metres unless stated otherwise.
3. Please contact Advanced Adaptations to report any errors or inaccuracies
4. Drawings must be interpreted in conjunction with the Schedule of Works

REVISIONS

#	Description	Date

Client:

Mr Sellars

Property Address:

119 Woodlands Way
Southwater
RH13 9DS

Drawing Title:

Front access adaptation

Scale:	Date:
1:50	**10-07-2024**
Drawn By:	Ref:
ZK	**119/WOO/001**

Rev:	Paper:	Direction:
-	**A3**	N

Advanced Adaptations

2 Adur Lofts, 2a Buckingham Road
WORTHING BN11 1TH
www.advancedadaptations.co.uk
advancedadaptations@gmail.com