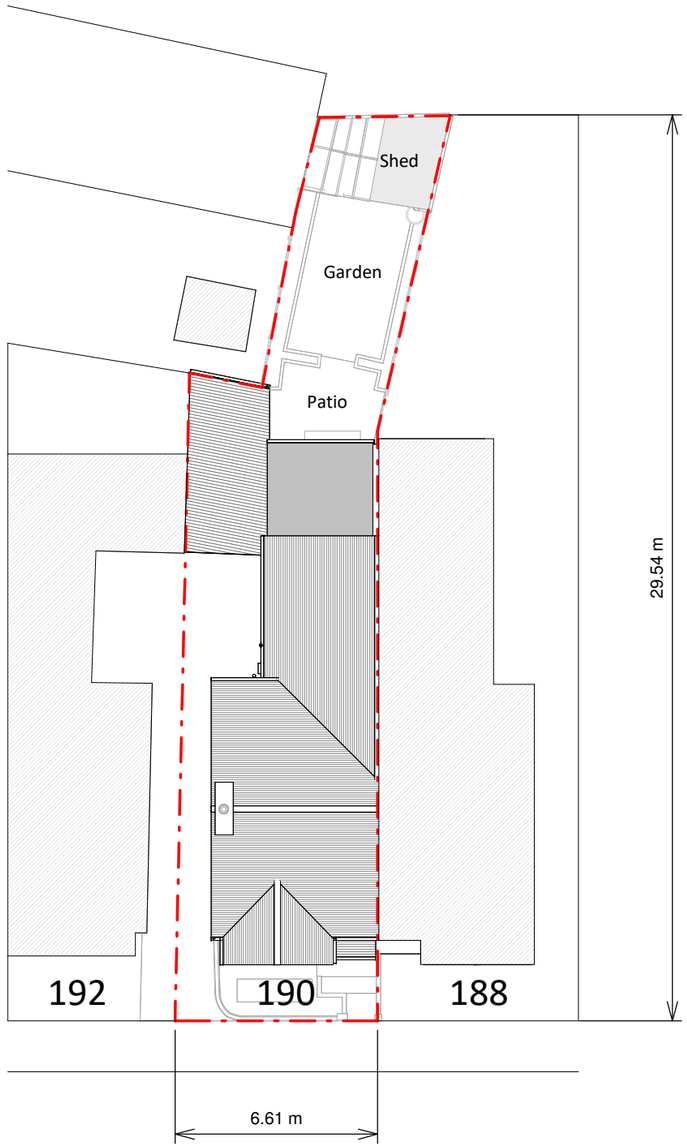

Existing Block Plan

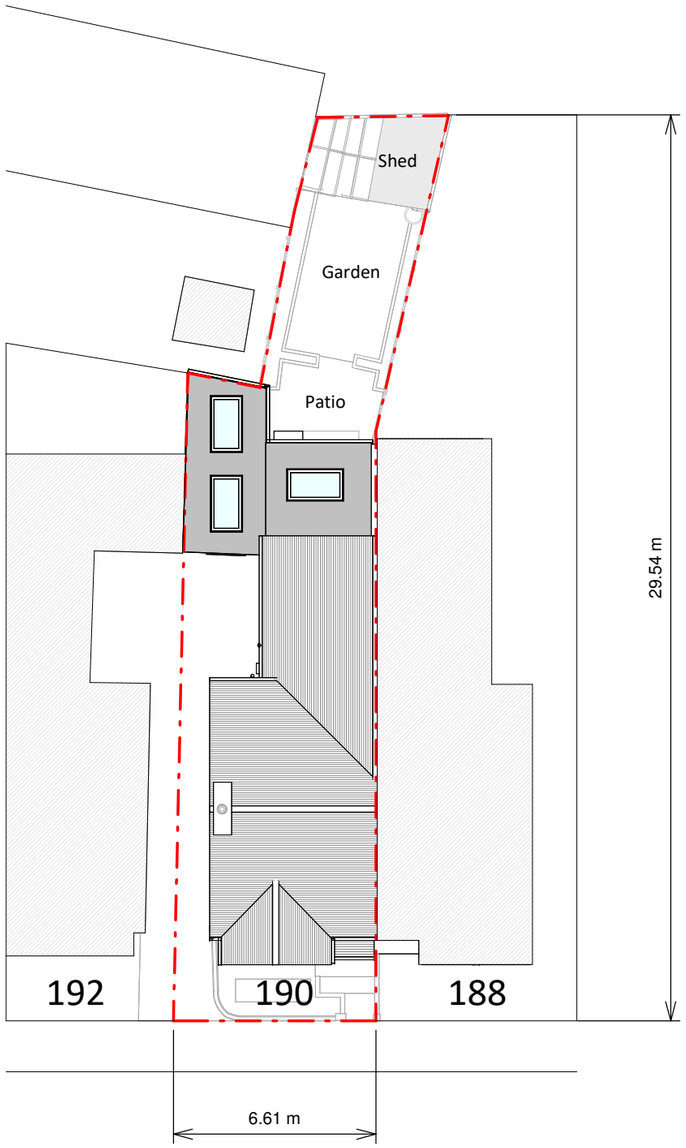

Proposed Block Plan

2 0 2 4 6 8 10

SCALE 1:200 m

Copyright in the design and this drawing is the property of RESI. Reproduction in whole or in part is forbidden without written sanction of RESI. This drawing must be read in conjunction with all other relevant documentation and drawings.

RESI accepts no liability for any expense, loss or damage of whatsoever nature and however arising from any variation which has not been referred to them and their approval obtained.

Print out to actual scale. Do not scale, except unless for Planning purposes. All dimensions to be cross-checked on-site prior to manufacture and construction. Any discrepancies to be reported to RESI immediately.

NOTES

KEY

Neighbouring context

Boundary line

Revision

Rev	Notes	Date
A	Planning Issue	16/05/2024

RESI® Grow your home

Job Title
Proposed garage conversion, floor plan redesign, facade alterations and all associated works at 190 New Street, RH13 5EJ

Drawing Status
Planning

Client
Luke Zuerner-Crane

Drawing Title
Block Plans

Scale	Drawn
1 : 200 @ A3	AR
Date	Checked
May 2024	APB

Drawing No.	REV
B189499-1000	A