

South Elevation

As Proposed
1:100

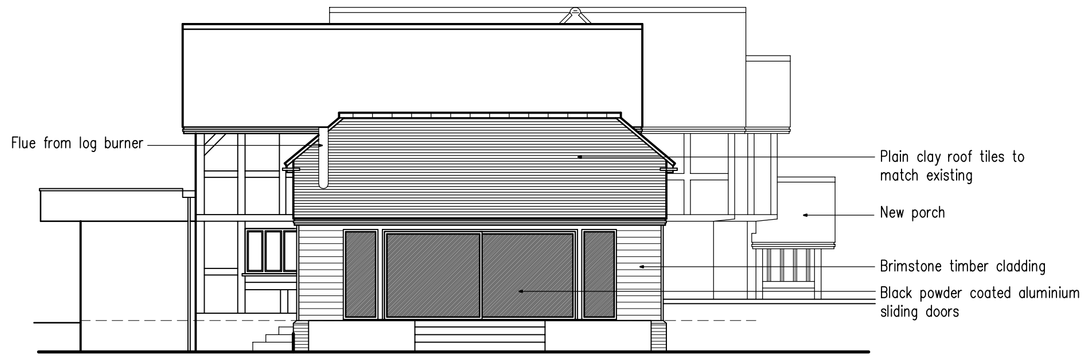

West Elevation

As Proposed
1:100



North Elevation

As Proposed
1:100

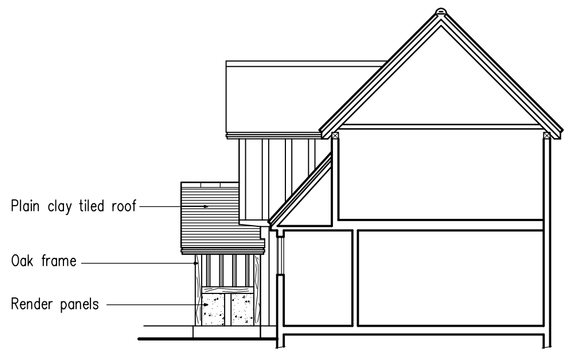

East Elevation (Section A-A)

As Proposed
1:100

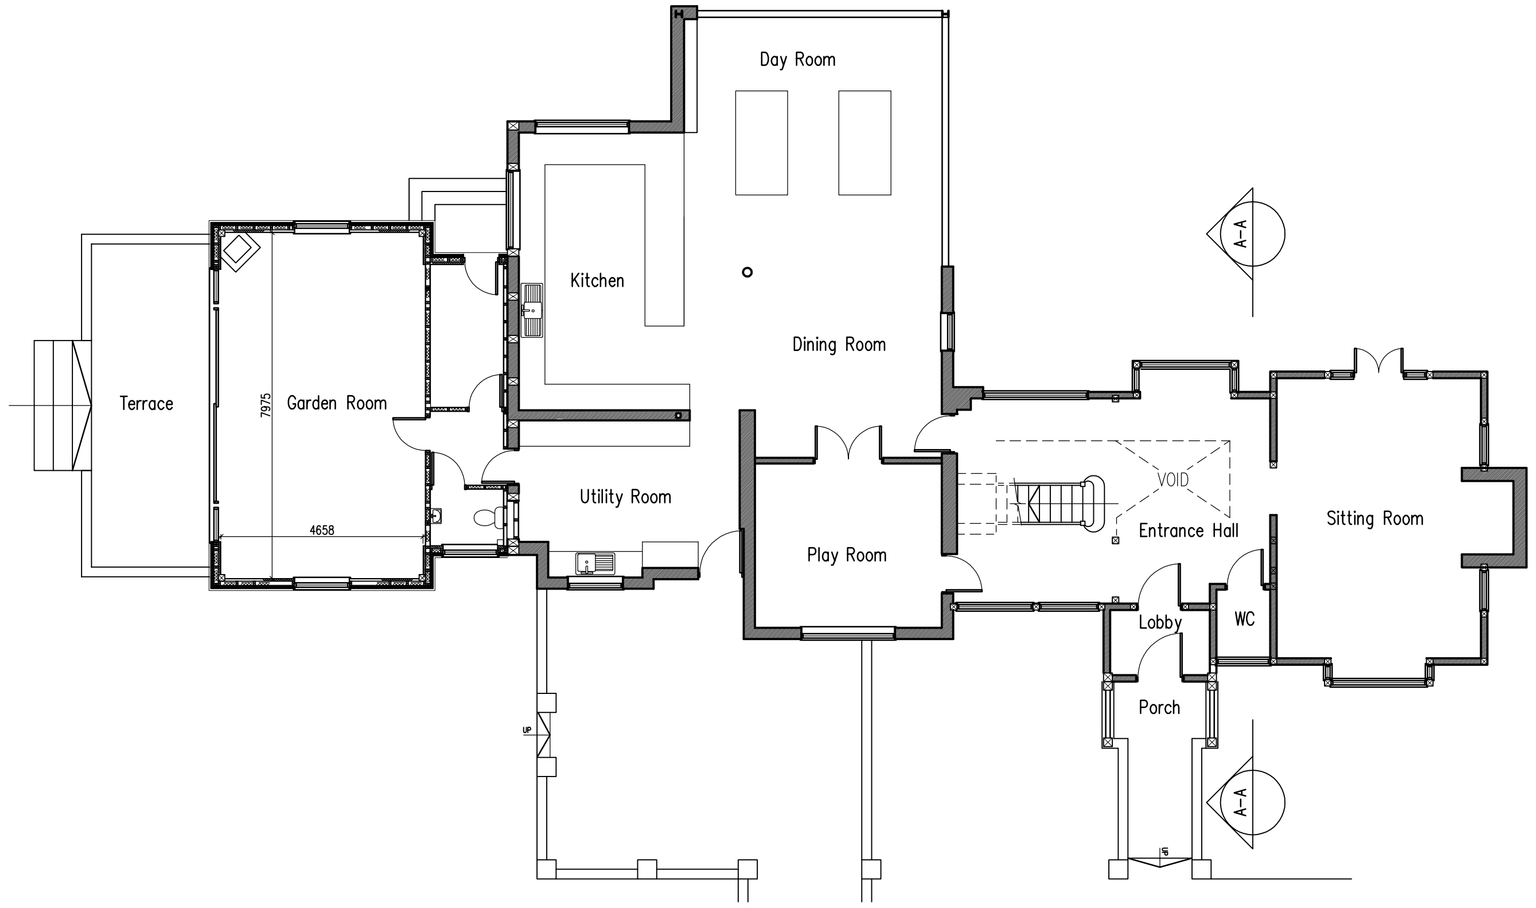

Ground Floor Plan

As Proposed
1:100



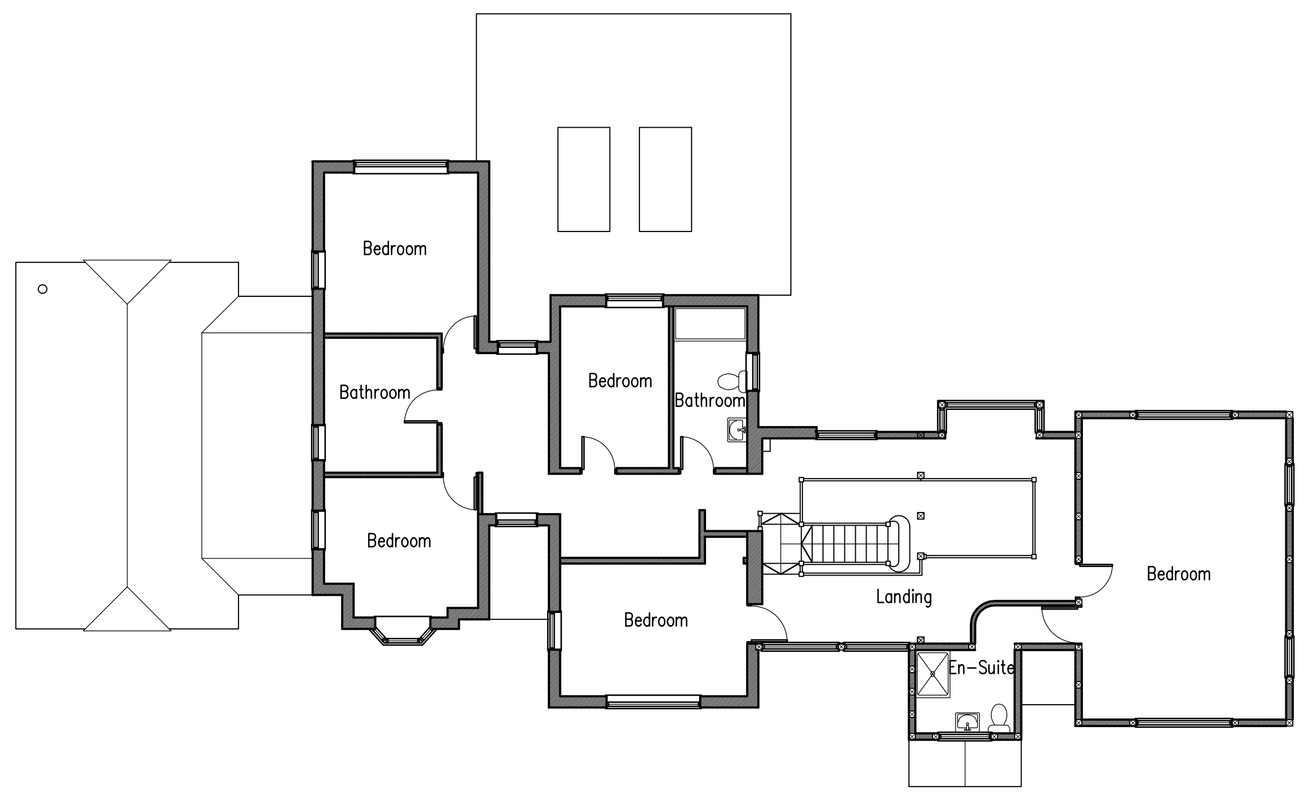

First Floor Plan

As Proposed
1:100

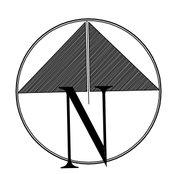

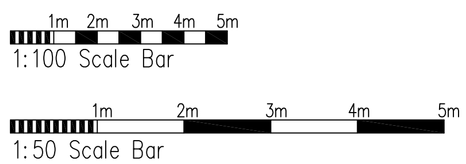

B	July 2024 — Amended to clients comments
A	May 2024 — Amended to clients comments

Project:
Side Extension at:
Bramcote Farm
Bramlands Lane
Woodmancote

Drawing title:
Floor Plans & Elevations
As Proposed

Client:
Mr. Sorokin

Copyright of:
Clive Voller Associates
Chartered Building Surveyors
Garden Cottage
Farm Lane
Ditchling
BN6 8UN
Tel: 01444 871010
Fax: 01444 870099
Web: www.clivevoller.com
RICS

Scale:
1:50, 1:100 @ A1

Date:
July 2024

Drawn:

Drg. No.
3856-SE-02

Rev'n
B