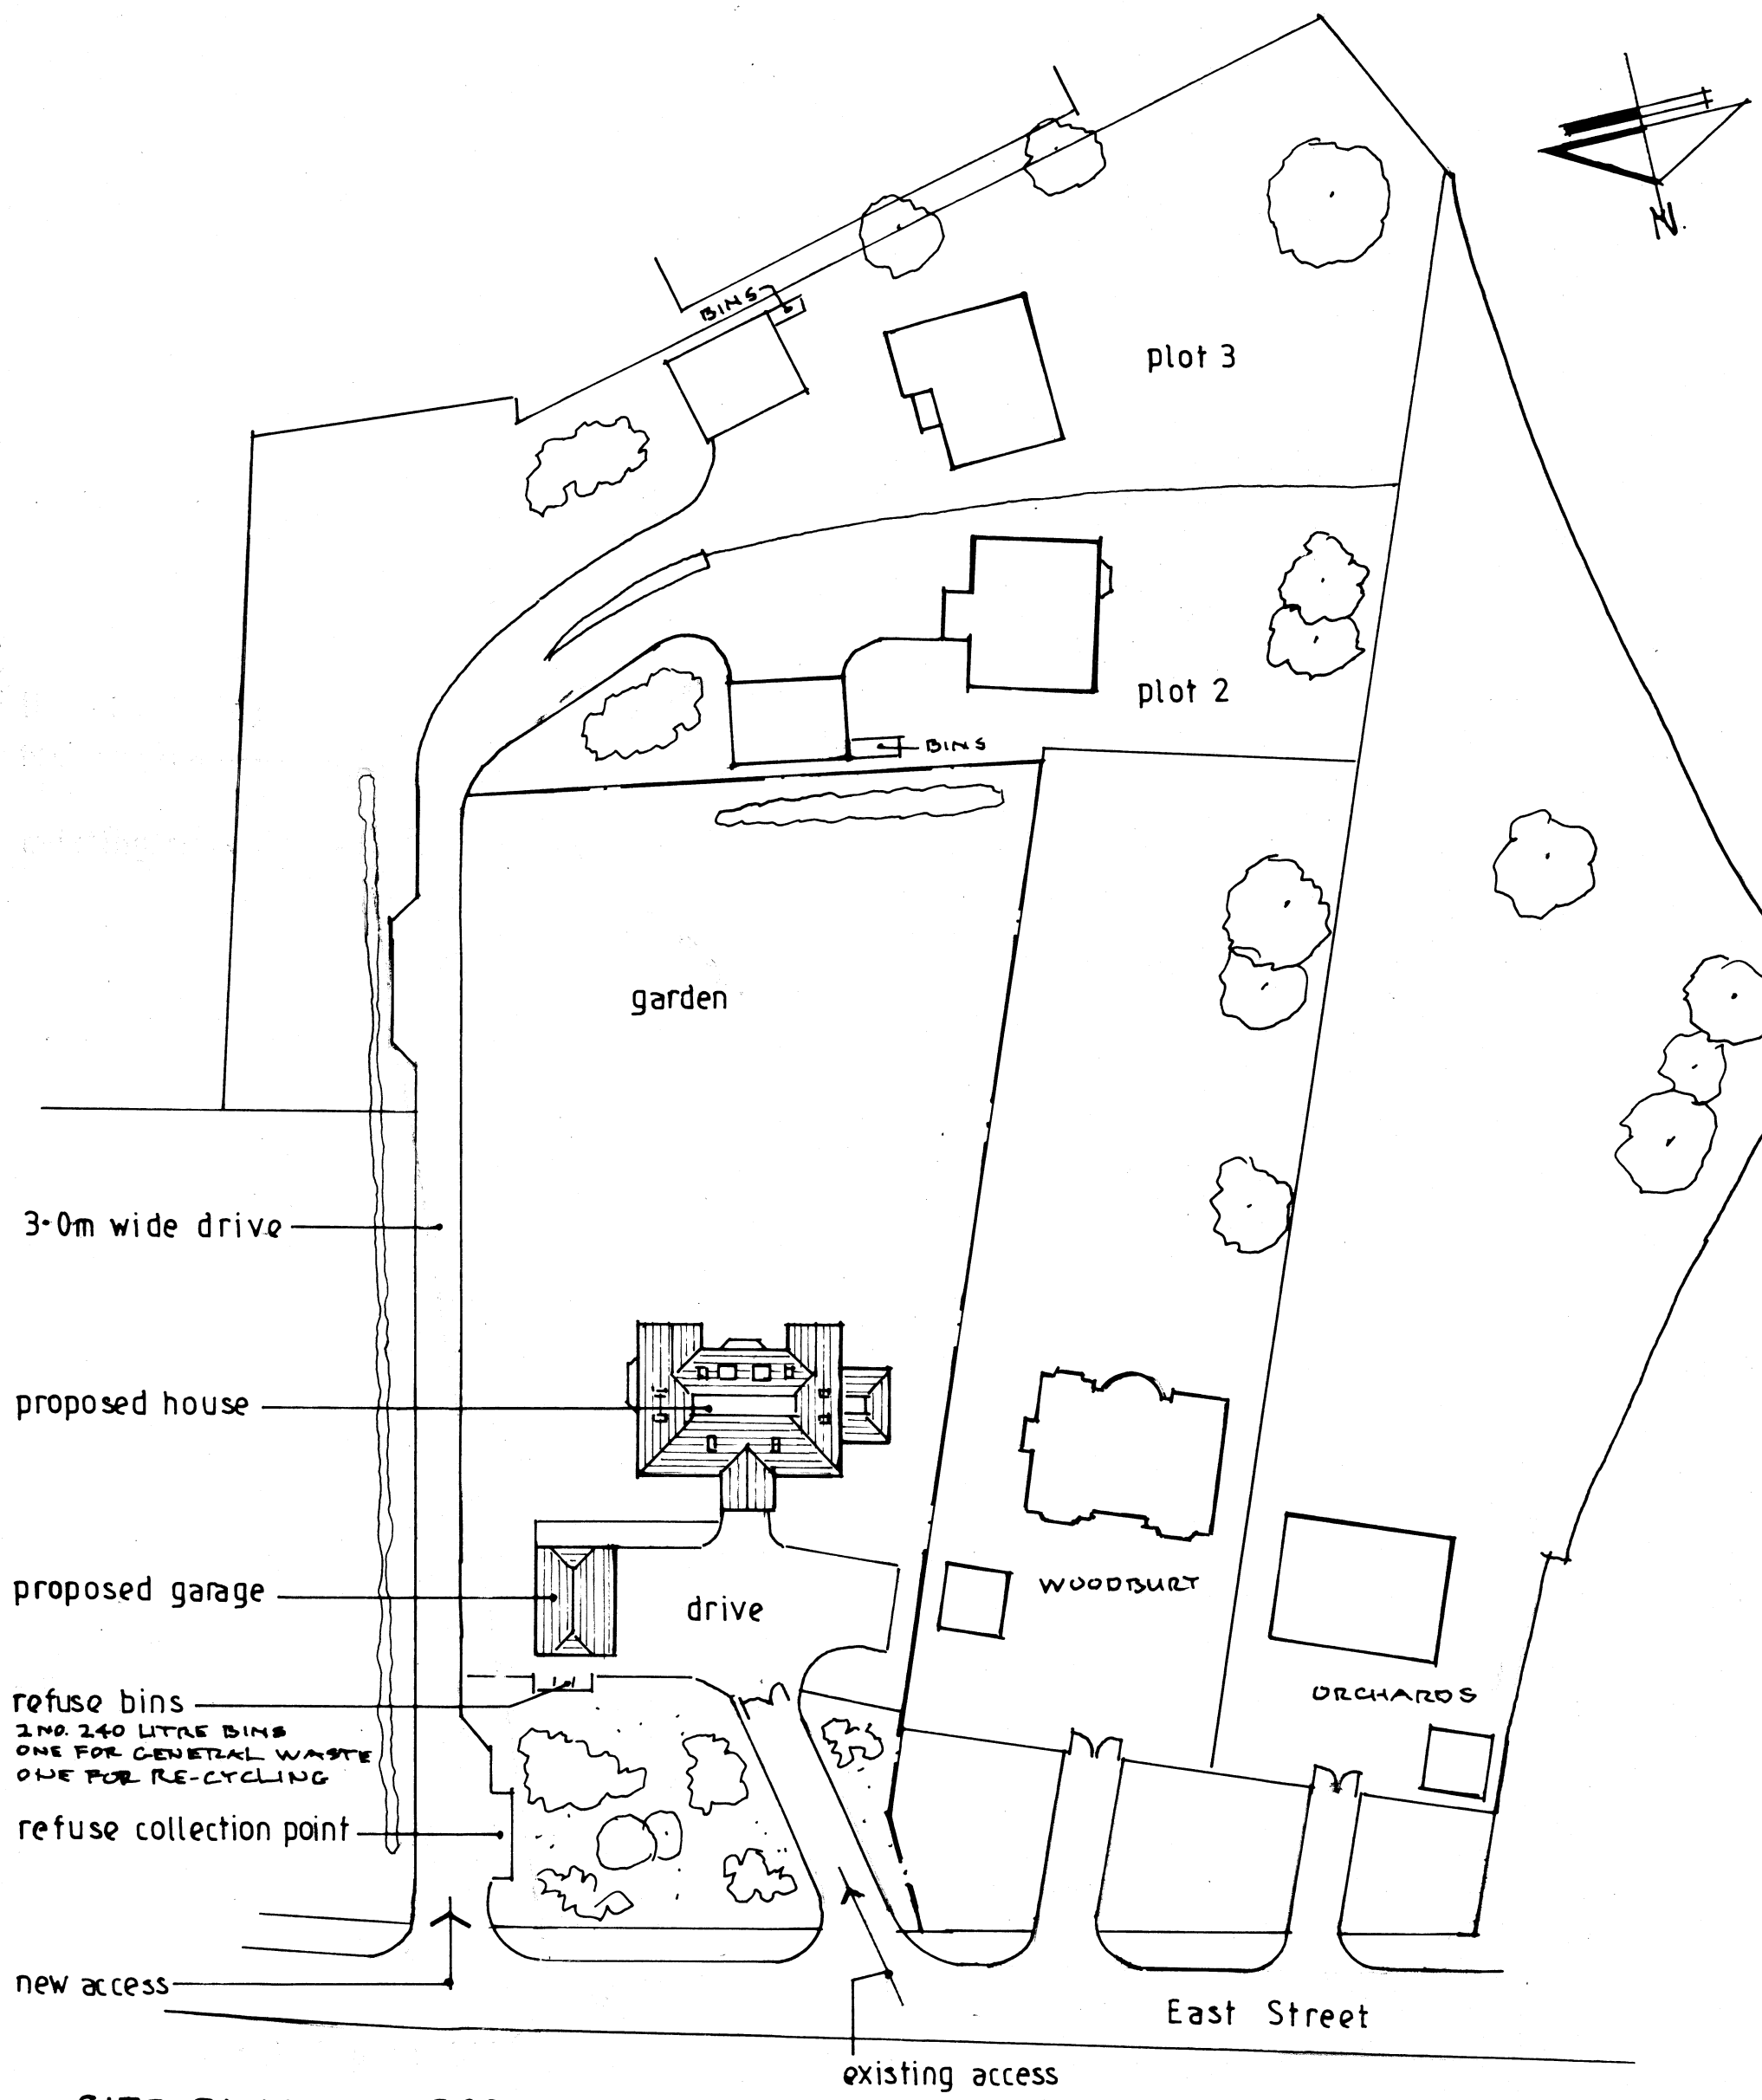

SITE PLAN 1:500

0 10 20 30 METRES

PROPOSED DEVELOPMENT, LONGFIELD HOUSE SITE, RUSPER, WEST SUSSEX.

for

MANSION ACQUISITIONS LTD.

REV. 'C' ~ ACCESS DRIVE MOVED ~ FEB. 2024

Drg. no. 2120/05 'C' Feb. 2024

O'NEILL ARCHITECTURAL SERVICES.
Tel: [01243] 531333