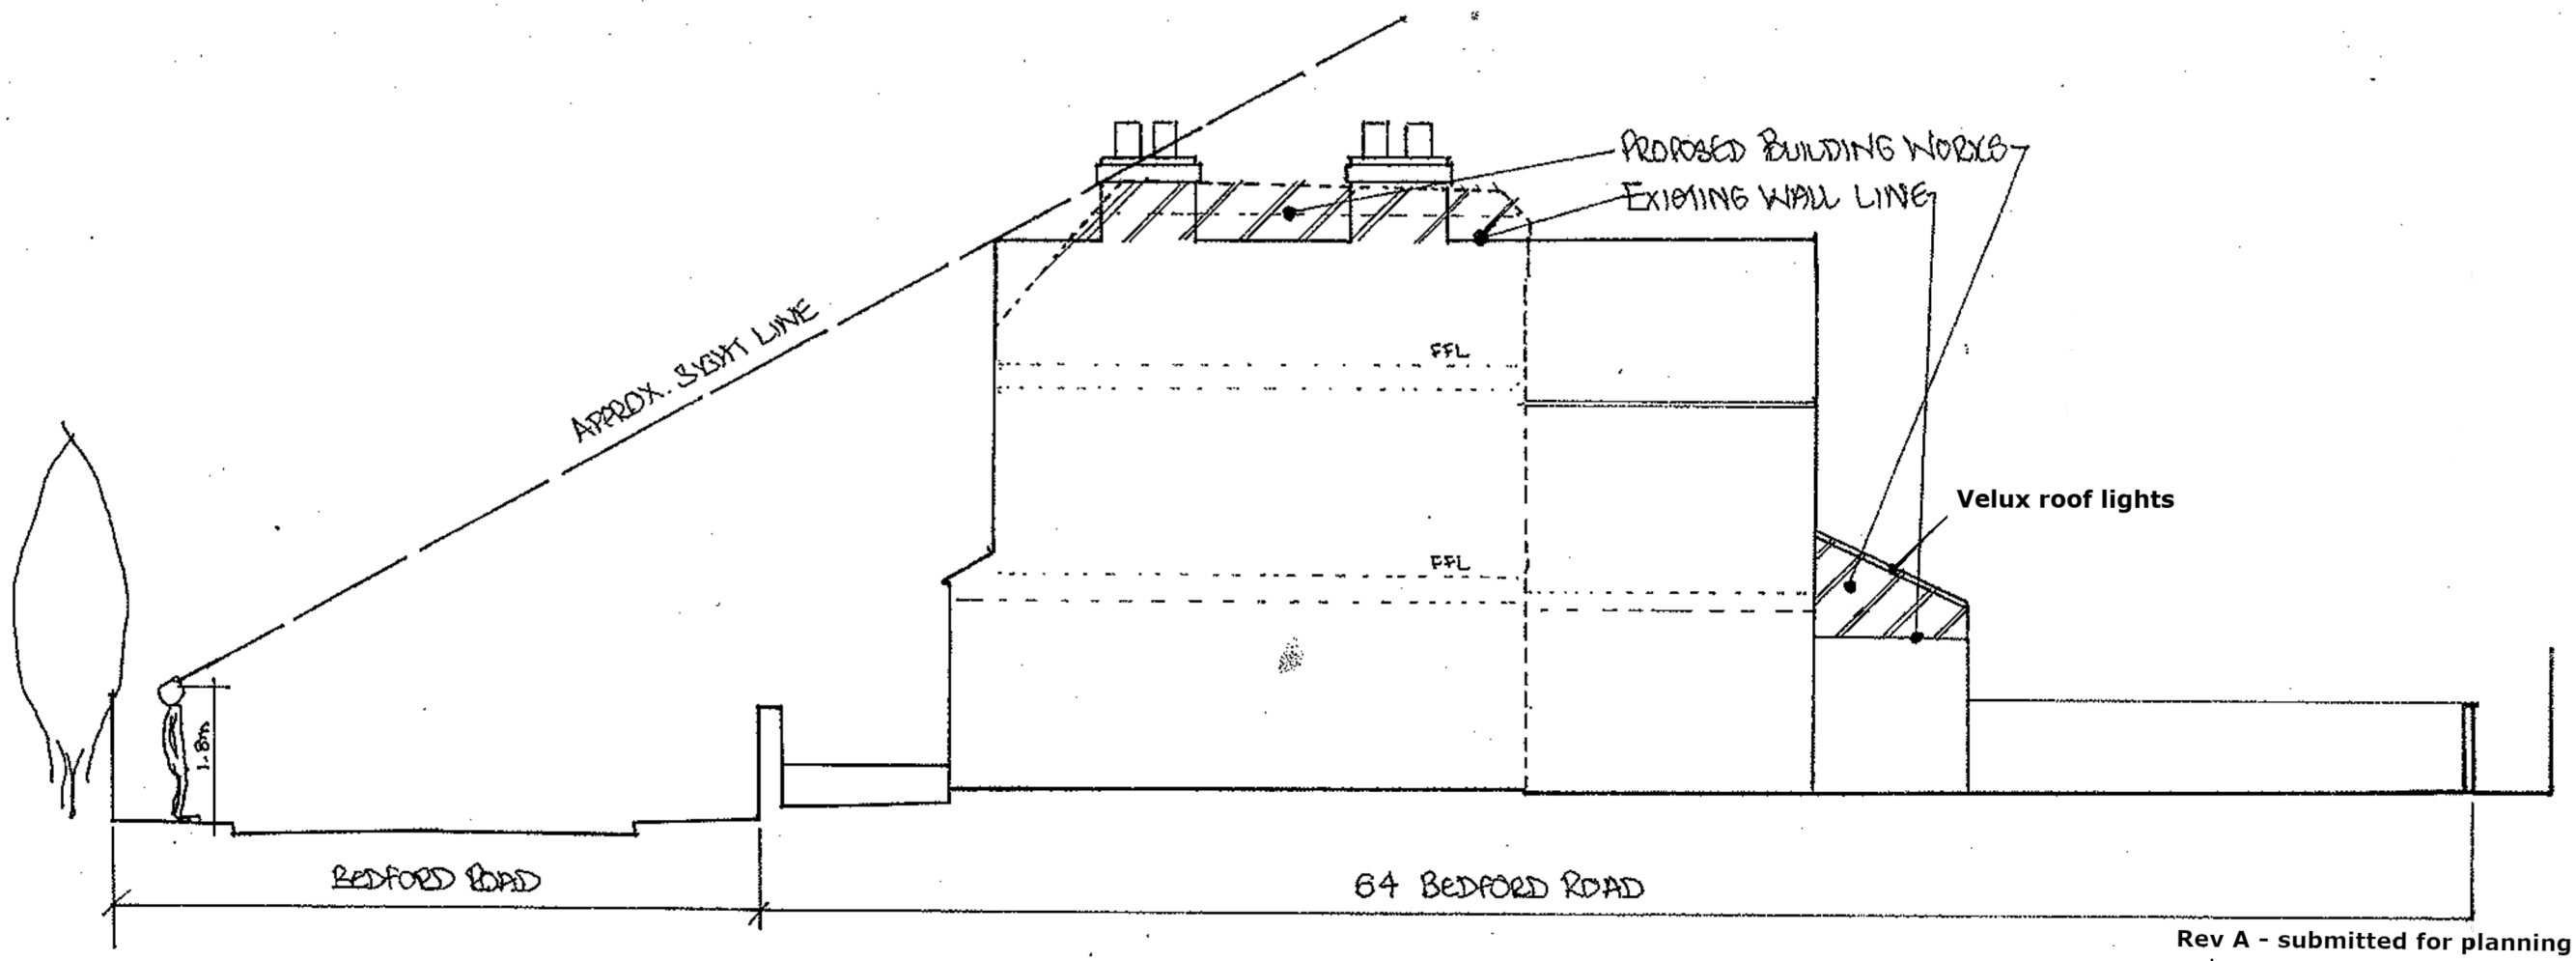

Rev A - submitted for planning approval

Purpose: PLANNING	
Address: 64 Bedford Road, Horsham, RH13 5BH	
Drawing Title: Site Section – Sight line	
Date: **May 2024**	Drawn By: **CCL**
Scale: 1:100	Drawing Number: 64-03