PROPOSED BLOCK PLAN

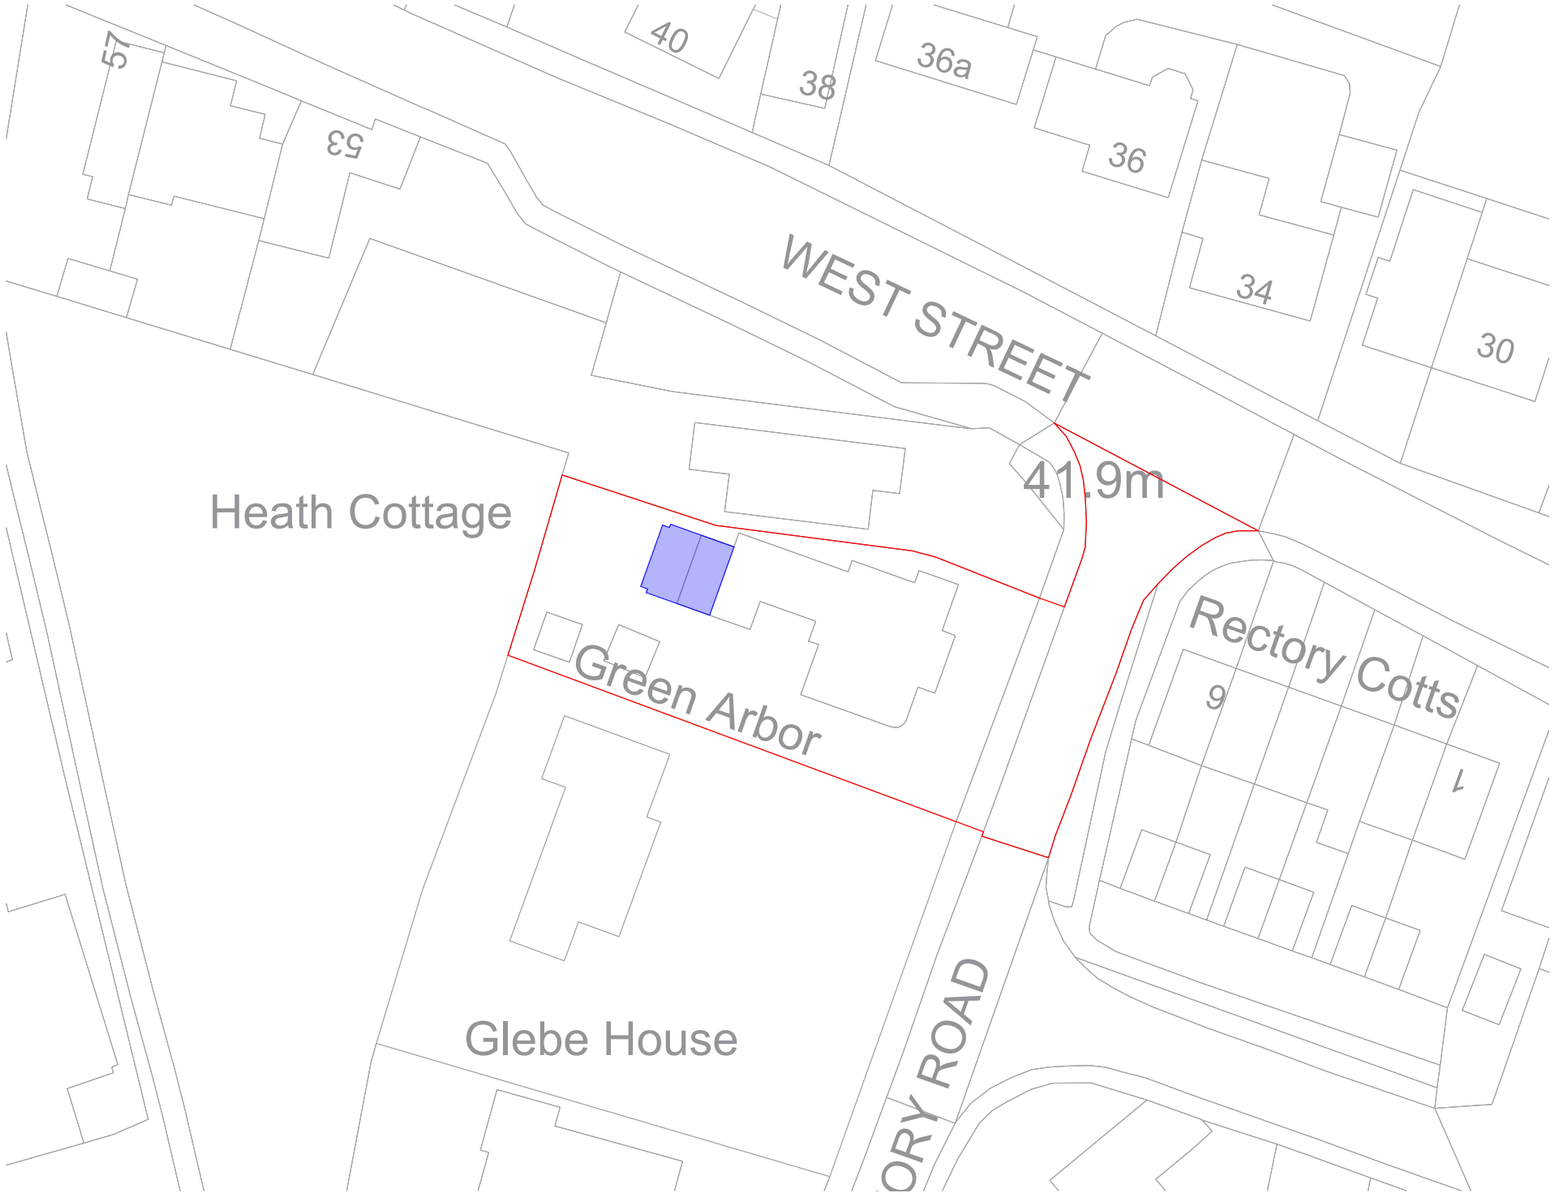

Map number: TQRQM24124124011974
Title: Proposed Block Plan
Map Produced for: Green Arbor, Rectory Rd, Storrington, Pulborough RH20 4EF
© Crown copyright and database rights 2024 OS 100042766
Project ID: 2024-03-RH20 4EF
Date of Purchase: 03-05-2024
1 Years subscription from 03-05-2024 for 1 workstation.

10 m 50 m 100 m

© 2023 1 Stop Design & Build.
All dimensions to be checked on site by the contractor and such dimensions to be their responsibility. All construction works must comply with the relevant British Standards and Building Regulations requirements. Any drawing errors and omissions to be reported to 1 Stop Design & Build.

Client Name
Mark Cooper

Project Address
Green Arbor, Rectory Road, Storrington, Pulborough RH20 4EF

Section
Rear Double Storey Extension

Stage
PLANNING

Drawing Title
PROPOSED BLOCK PLAN

Drawing Status
For Approval

Revisions and Notes

LEGEND
- EXISTING STRUCTURE
- STRUCTURE TO BE DEMOLISHED
- PROPOSED STRUCTURE
- SHARED WALL

Project No.	2024-03-RH20 4EF
Drawing No.	B-003
Revision	00
Scale at A3	1:500
Date	09/05/2024

Designed	MI	Checked	MH
Drawn	MI	Approved	MH

1 STOP DESIGN & BUILD
128 CITY ROAD LONDON,
EC1V 2NX, UK
Email: info@1stopdesignandbuild.co.uk
Web: www.1stopdesignandbuild.co.uk
Phone No.: 0208 0512780