Gay Street Lane

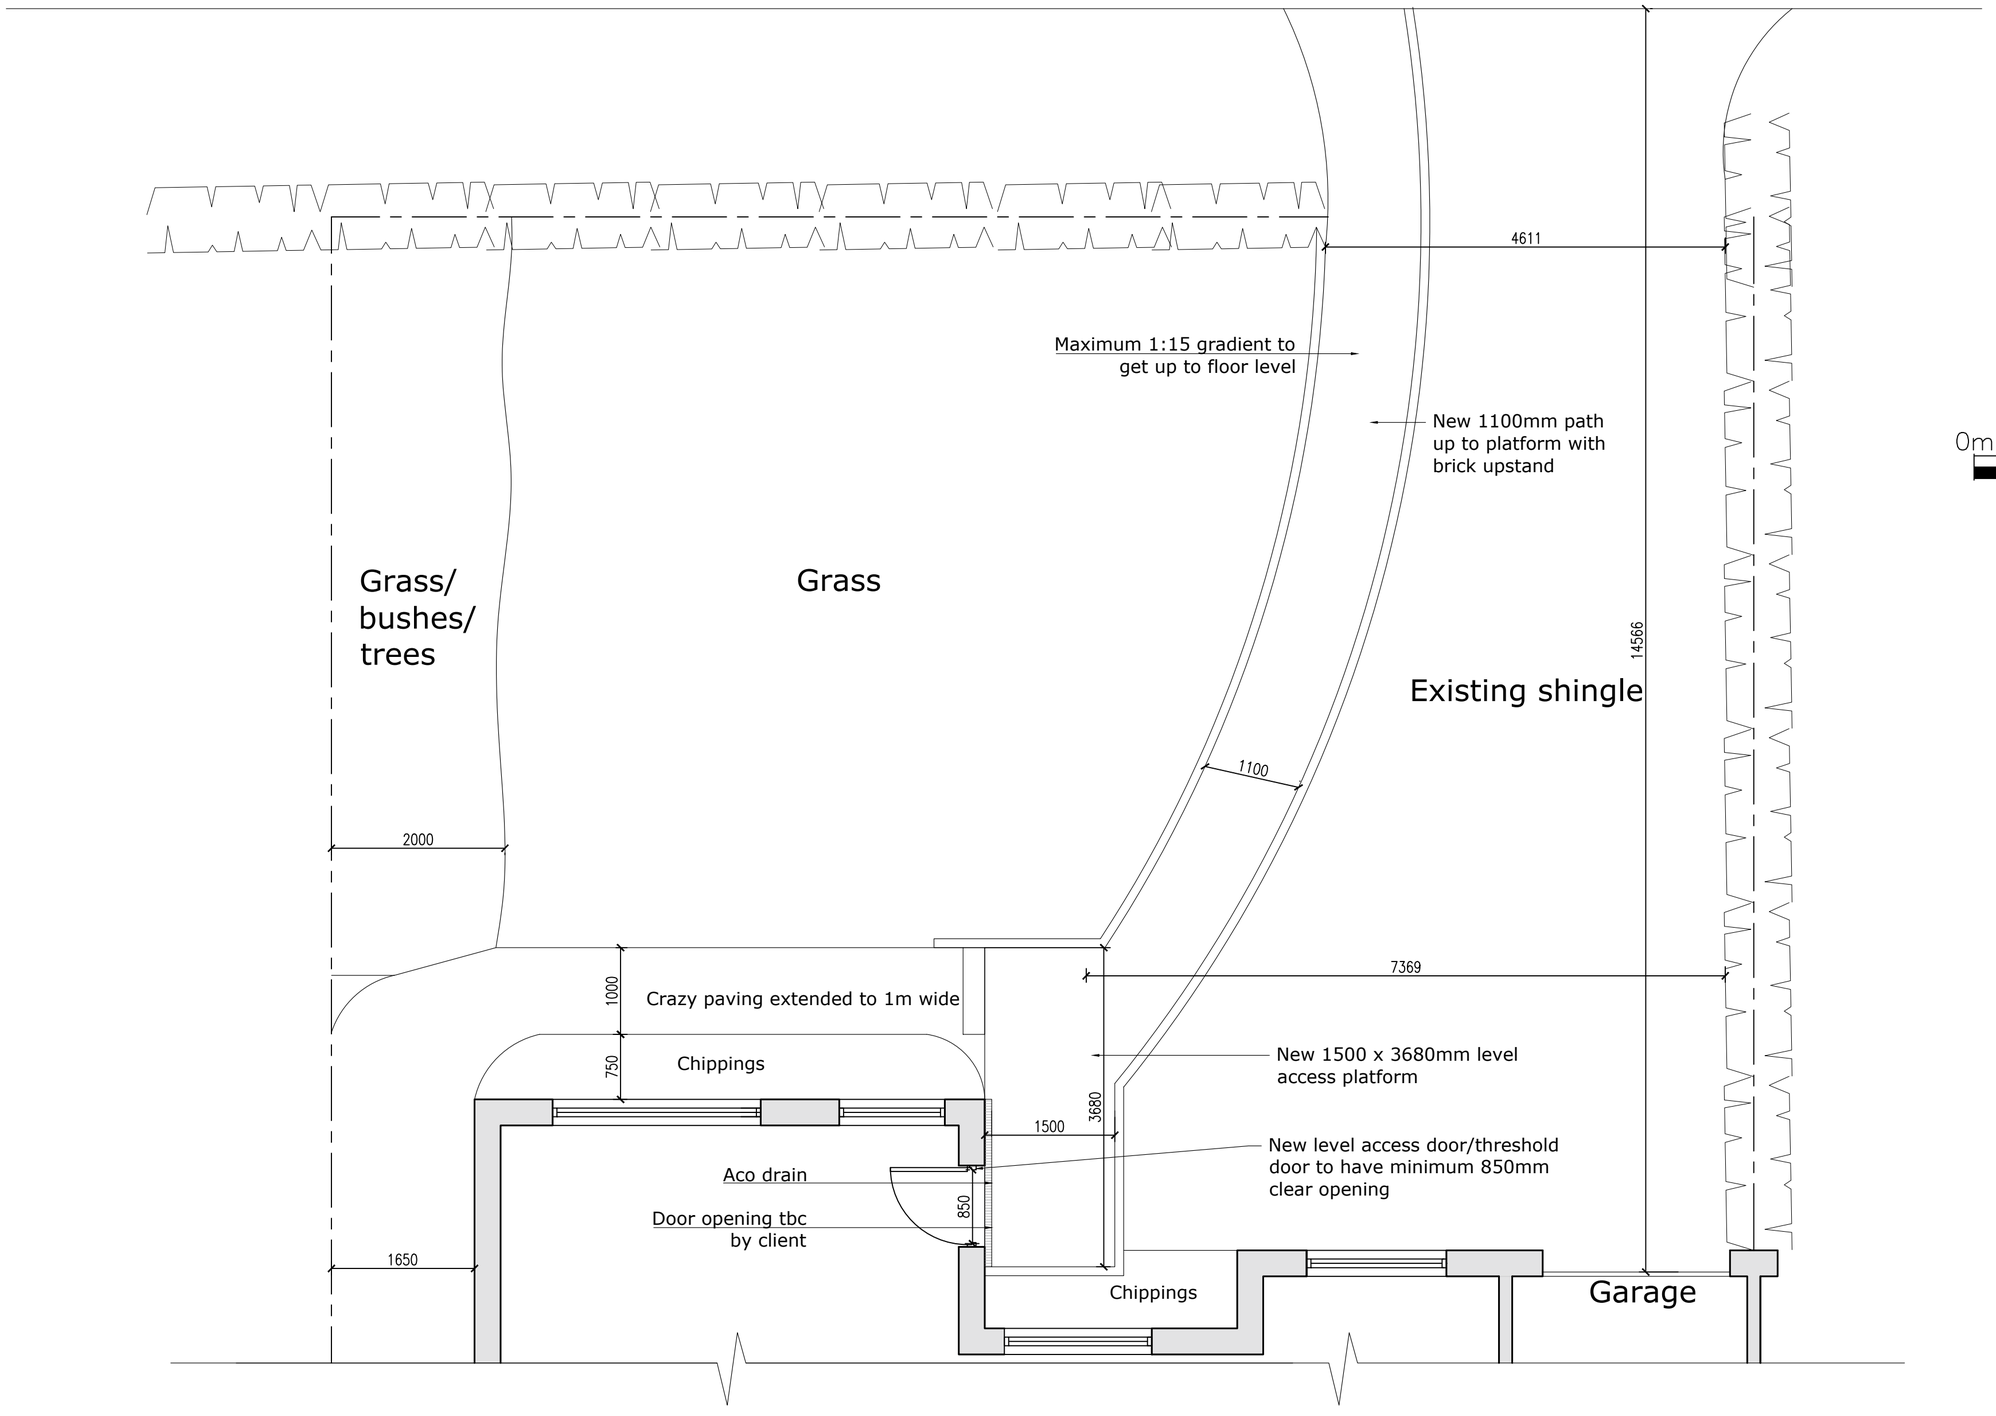

0m 1m 2m 3m 4m 5m

NOTES:

1. All dimensions are in mm and must be checked on site.
2. Drawings are to be read in conjunction with accompanying documents.
3. Any errors or inaccuracies should be brought to the attention of Amber Living.

Revision	Description	By	Date

Contact Information
Unit 3, Tungsten Building, George Street,
Portslade, Brighton, BN41 1RA
Tel: 01273 410836
Email: danny@amberliving.co.uk

living independently amber · CIAT CHARTERED PRACTICE · RICS

Client Name

Address
The Cottage, Gay street lane, Pulborough

Drawing Title
Proposed Driveway Plan

Drawing Reference	Date
DS/THECOTTAGE/02	22.5.24

Scale	Paper	Drawn By	Revision	Direction
1: 50	A2	DS		