


NOTE:
All measurements to be checked on site.
This drawing is prepared for planning purposes only.

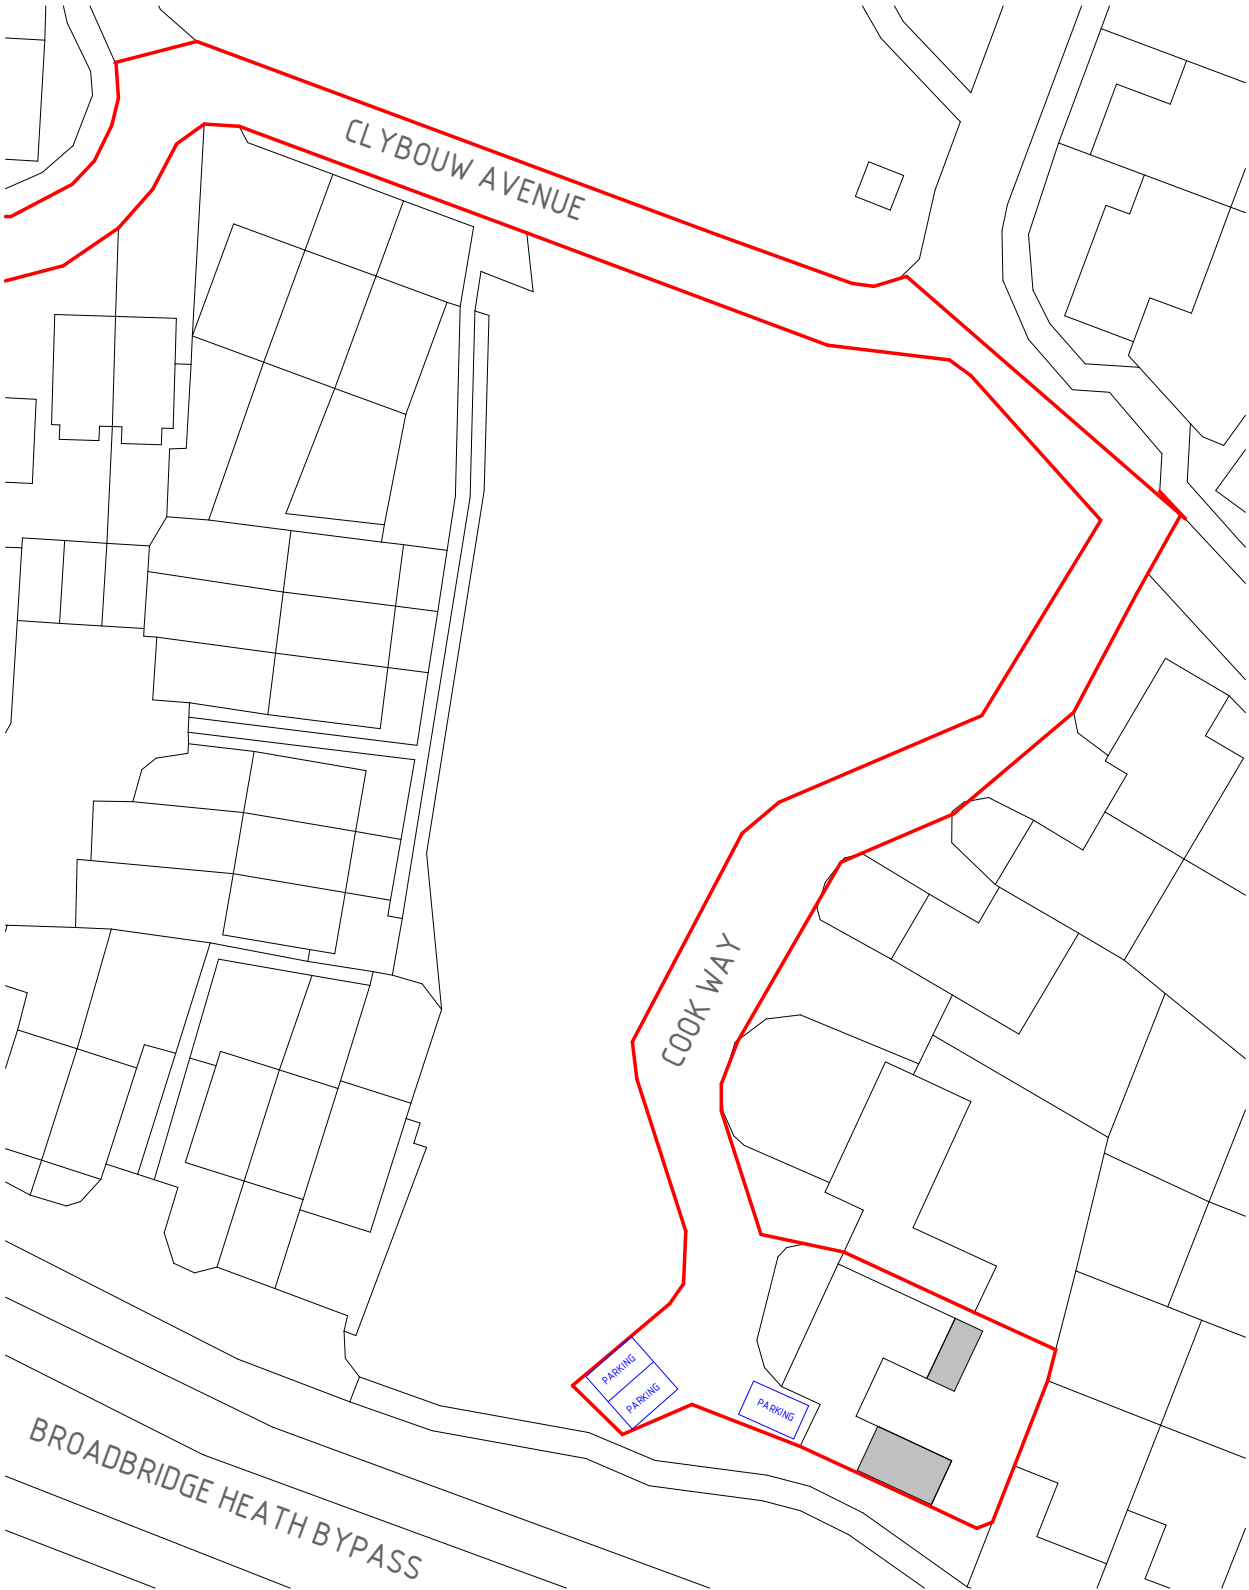

02/EBP - EXISTING BLOCK PLAN
1: 500



02/PBP - PROPOSED BLOCK PLAN
1: 500

OSGB Maps purchased from www.streetwise.net
© Crown Copyright and database rights 2019 OS 100047474



VISUAL SCALE 1:500 @ A3

PROJECT NO:
917
PROJECT ADDRESS:
10 Cook Way Horsham RH12 3US

SHEET NO: 917/ 02
REV:

SCALE:

DRAWING TITLE:
PARKING PLAN
DATE:
MAY 2026