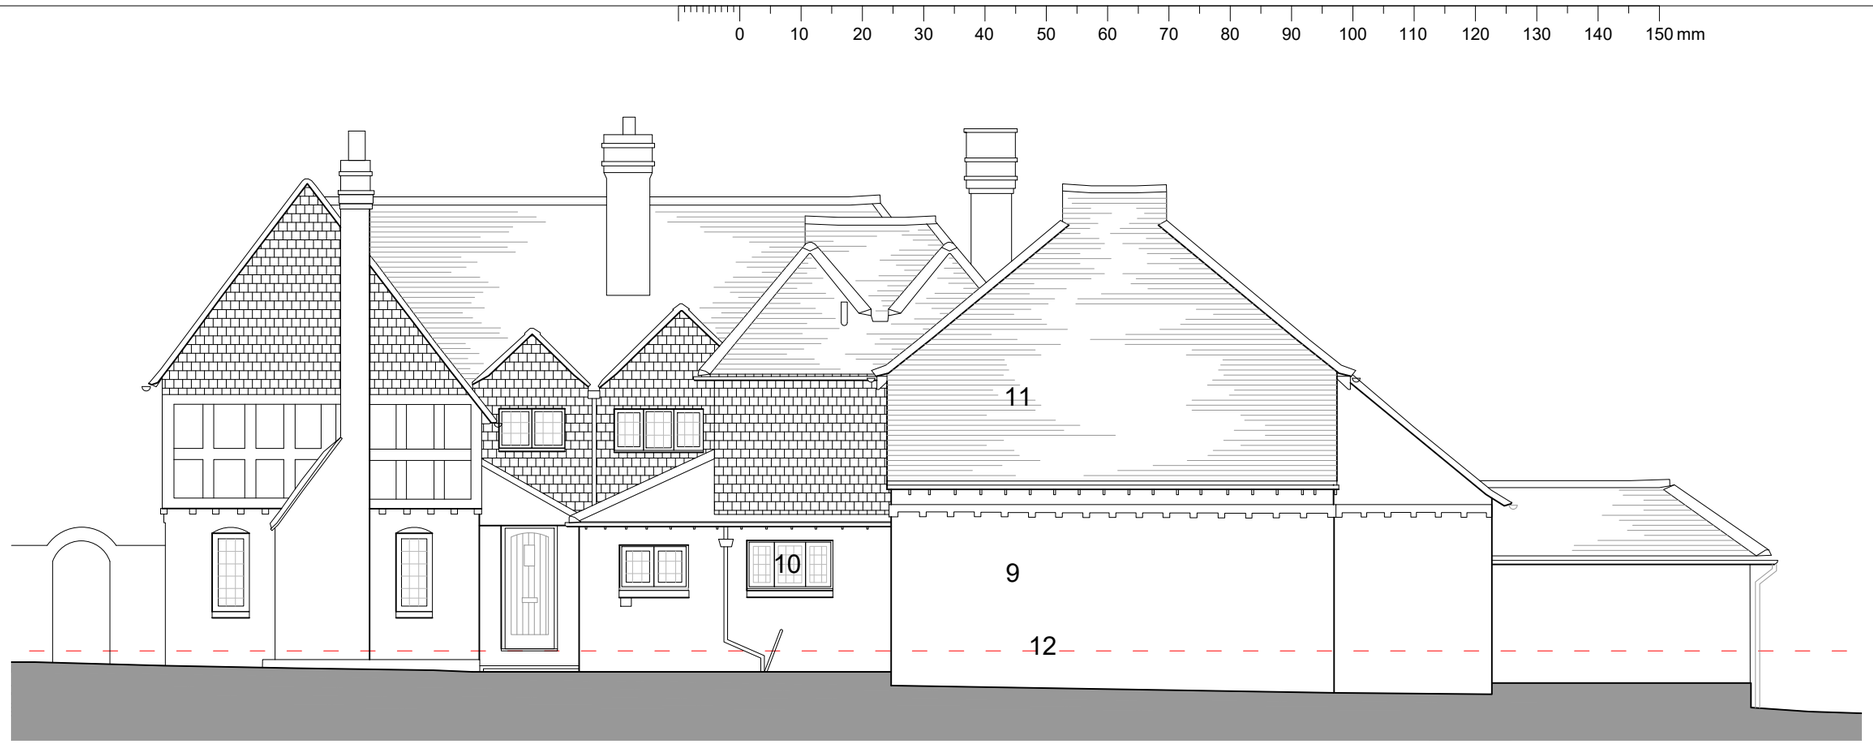

PROPOSED NORTH (FRONT) ELEVATION - 1:100
No changes



PROPOSED WEST ELEVATION 1:100

Key to numbers on the Drawing - Proposed Elevations

1. New facing brickwork arched colonade painted finish similar to existing house brickwork

2. 2.4m high sliding patio doors set behind the brick arch wall, black powder coated metal frames, all glazing high performance double glazed

3. Arches are in front of the windows approx 800mm to give shade

4. Facing brick walls painted finish to match the existing house

5. New clay tiled pitched roof same pitch as existing main roof with bonnet hips and ridge tiles all to match the existing house

6.Brickwork parapet with stone copings and tile crease with flat lead roof behind.

7. New windows are black frame double glazed similar to existing house windows

8. Existing horizontal black weatherboarding

9. Existing painted brickwork

10. Existing black window frames

11. Existing red clay roof tiles with bonnet tiles on hips

12. Red line is the existing house floor level and proposed extension floor level 150mm lower

Planning Application Drawing May 2025
Revised Design July 2025

SCALE 0 10m

REV	DATE	DESCRIPTION	INITIAL
A	23 01 25	Design revised following consultation with Conservation Officer	

CHECK ALL DIMENSIONS ON SITE
DO NOT SCALE OFF DRAWING
NOT FOR CONSTRUCTION
DRAWING FOR PLANNING PURPOSES ONLY

REVISION:

NOTES:

CLIENT: Mr Burley

DESCRIPTION: Proposed Front and West Elevations

RATHBONE • MILLER
architecture & project management
First Floor, 39 High Street,
Steyning, West Sussex, BN44 3YE
Telephone: 01903 879873

SCALE: 1:100 @ A3
DATE: May '25
DRAWN: PF/PD

PROJECT: Little Warren, Wyndham Lea
West Chiltington, RH20 2NP

DRAWING NUMBER: 22503 - 108
REVISION: A

© Copyright RATHBONE MILLER LIMITED