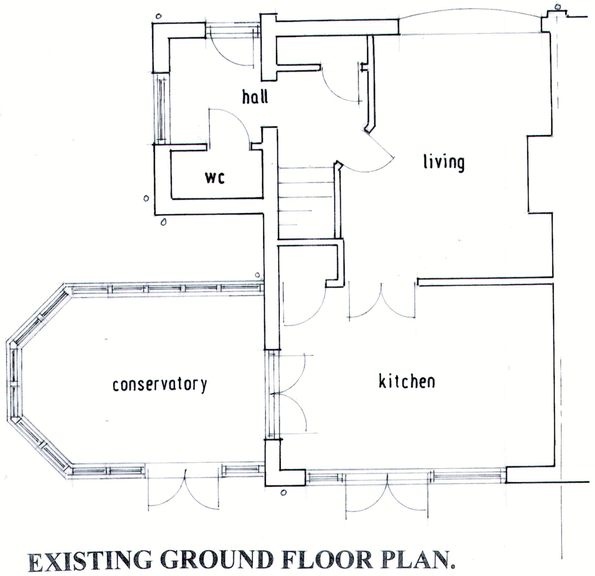

EXISTING GROUND FLOOR PLAN.



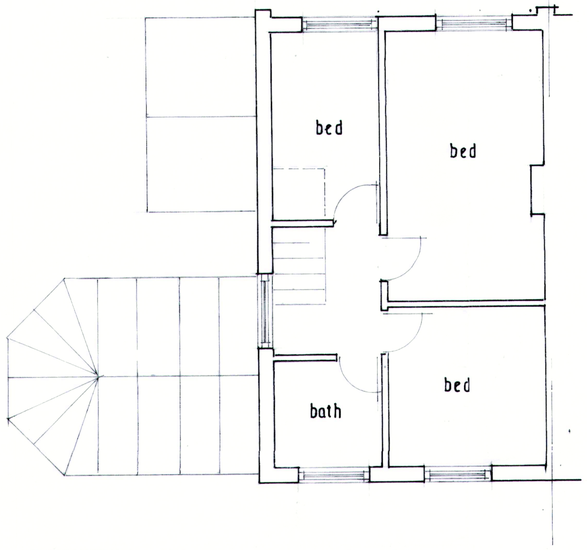

EXISTING FIRST FLOOR PLAN.

EXISTING ELEVATIONS.



NORTH.

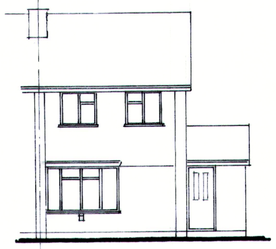

EAST.

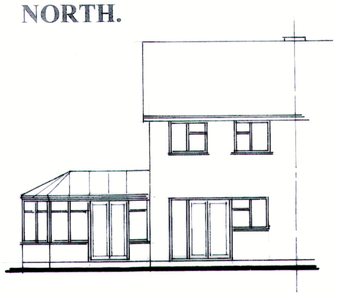

WEST.



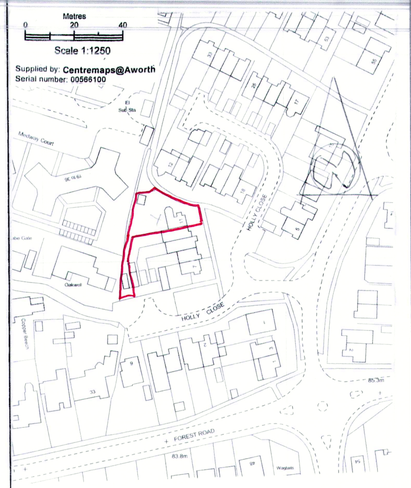

LOCATION PLAN 1:1250.

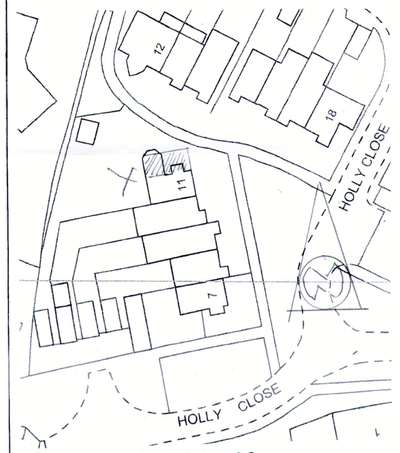

BLOCK PLAN 1:500.

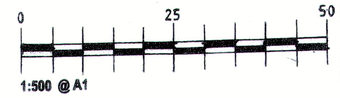

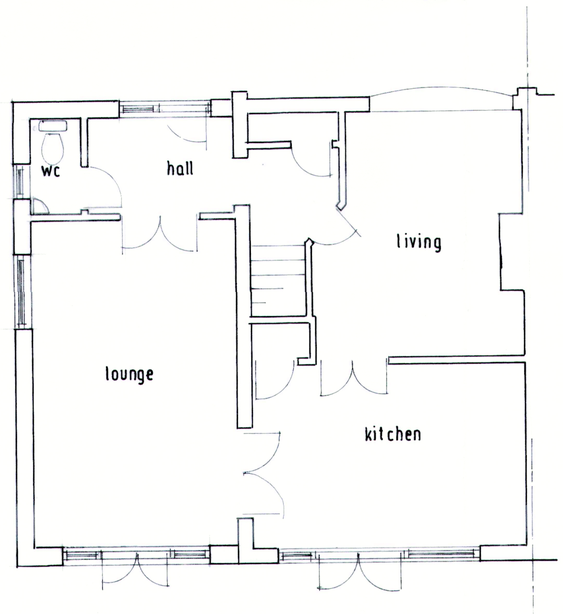

PROPOSED GROUND FLOOR PLAN.

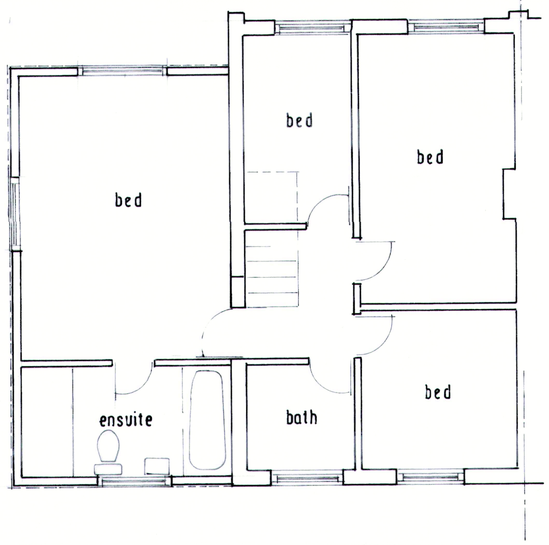

PROPOSED FIRST FLOOR PLAN.

PROPOSED ELEVATIONS.

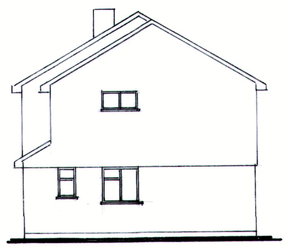

NORTH.



EAST.



WEST.

rev'n	date	details	by	chkd

ALAN RYRIE.

Telephone; **01293 452692.**

contract

MR. & MRS. S. MAYBANK,
11, HOLLY CLOSE,
HORSHAM.

EXTENSION.

scale 1:50, 1:100 date AUG 2023 by checked

job no.	drawing no.	rev.
	SM 01.	

REPROPOINT 3193