LOCATION PLAN.

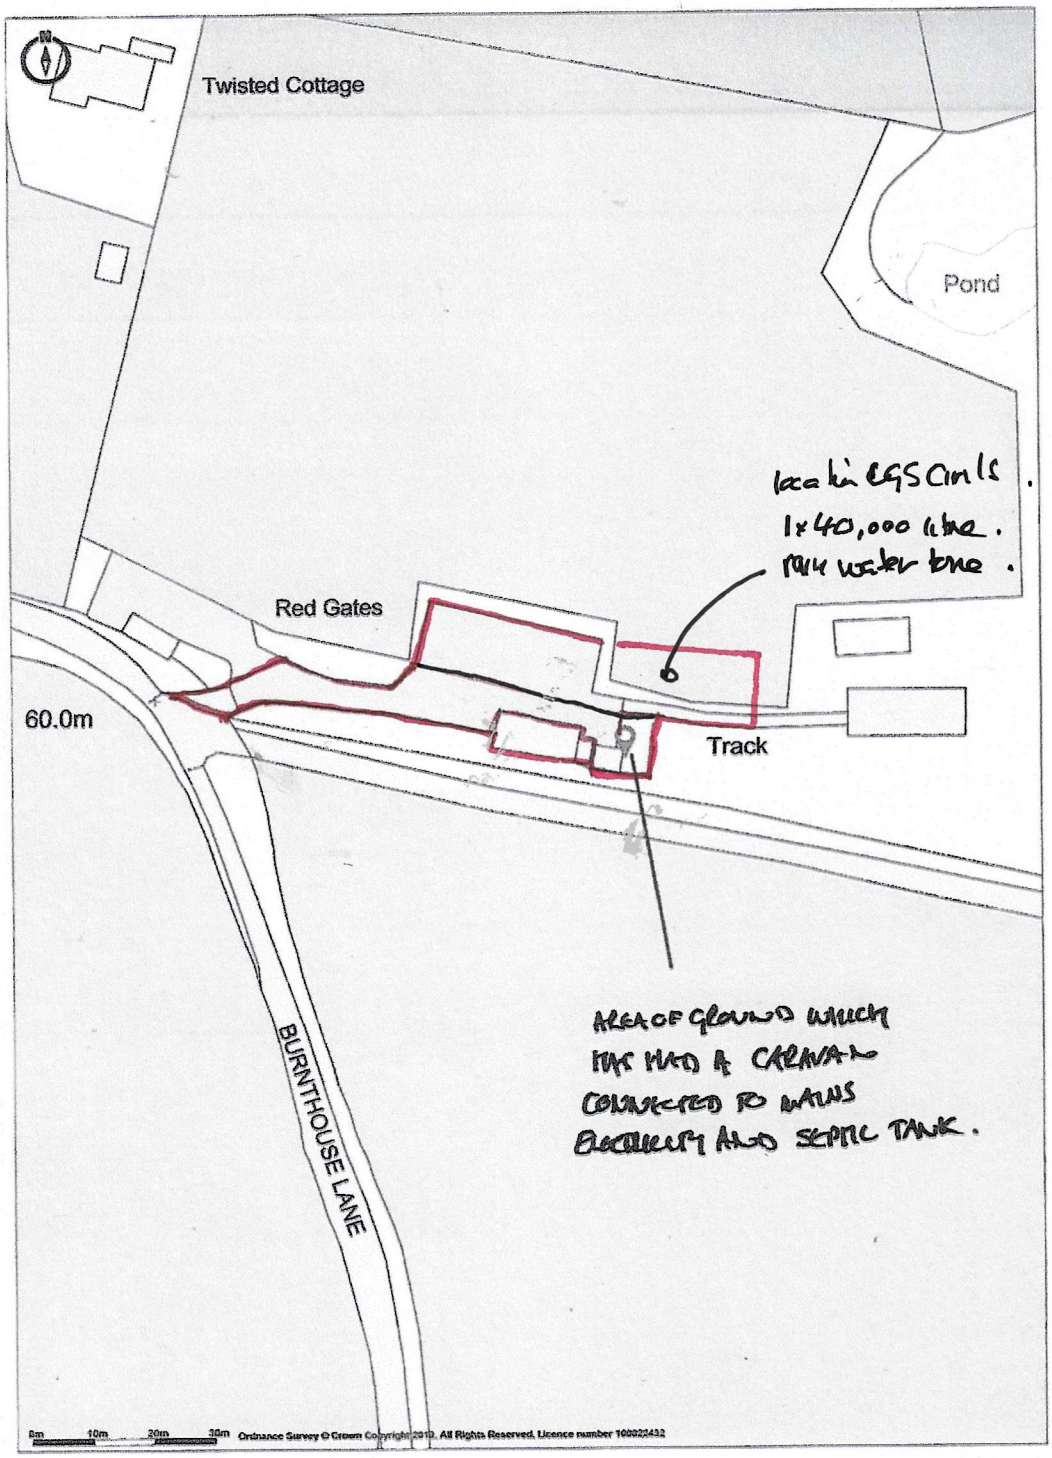

Promap V2
© LANDMARK INFORMATION

Ordnance Survey © Crown Copyright 2019. All Rights Reserved.
Licence number 100022432
Plotted Scale - 1:1250, Paper Size - A4