


OS Plan B/W

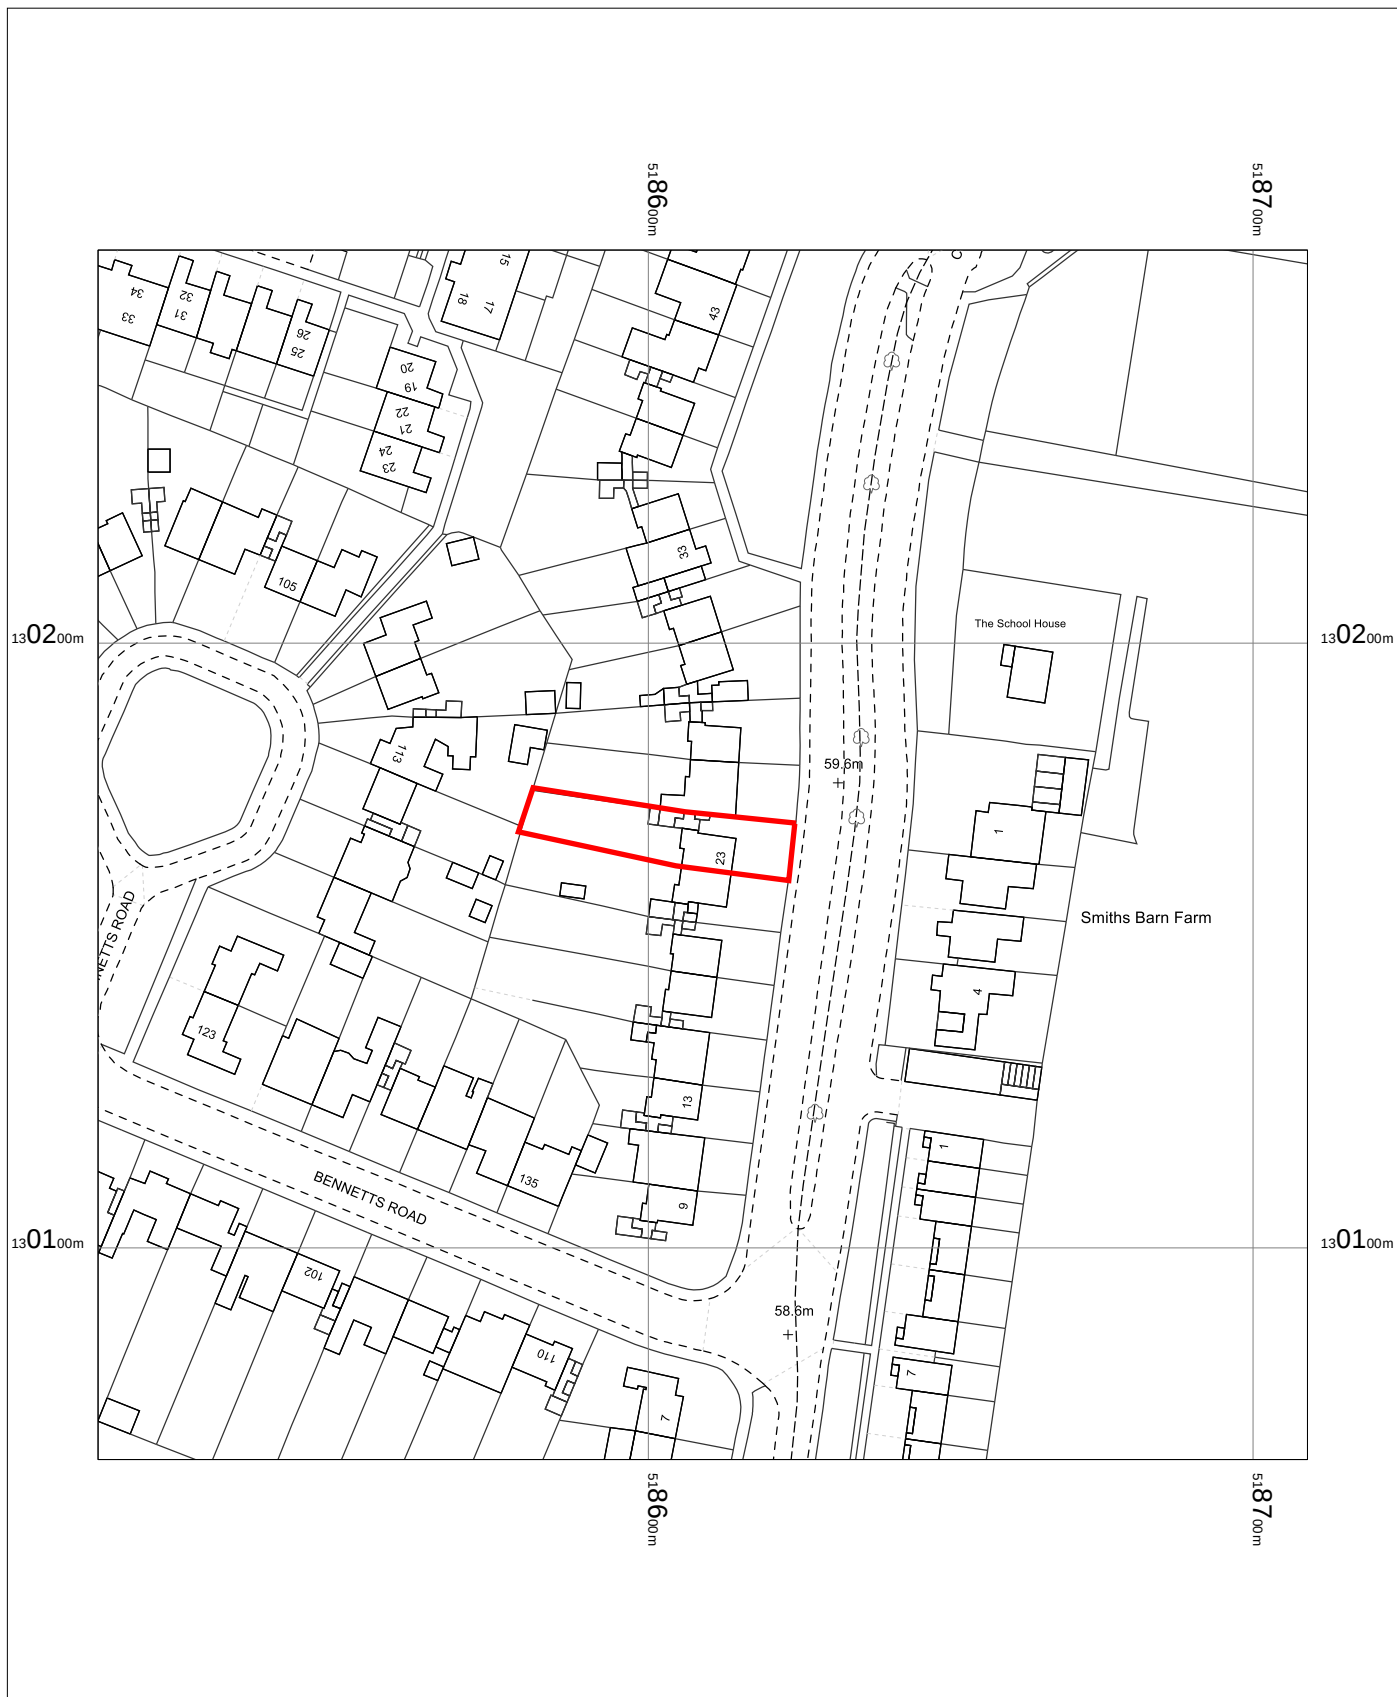


23 Comptons Lane,
Horsham,
West Sussex
RH13 5NL

OS MasterMap 1250/2500/10000 scale
Wednesday, January 14, 2026, ID: NMC-01258238
www.nationalmapcentre.co.uk

1:1250 scale print at A4, Centre: 518609 E, 130165 N

©Crown Copyright Ordnance Survey. Licence no.
AC0000814278

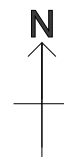

**NATIONAL
MAP CENTRE**