


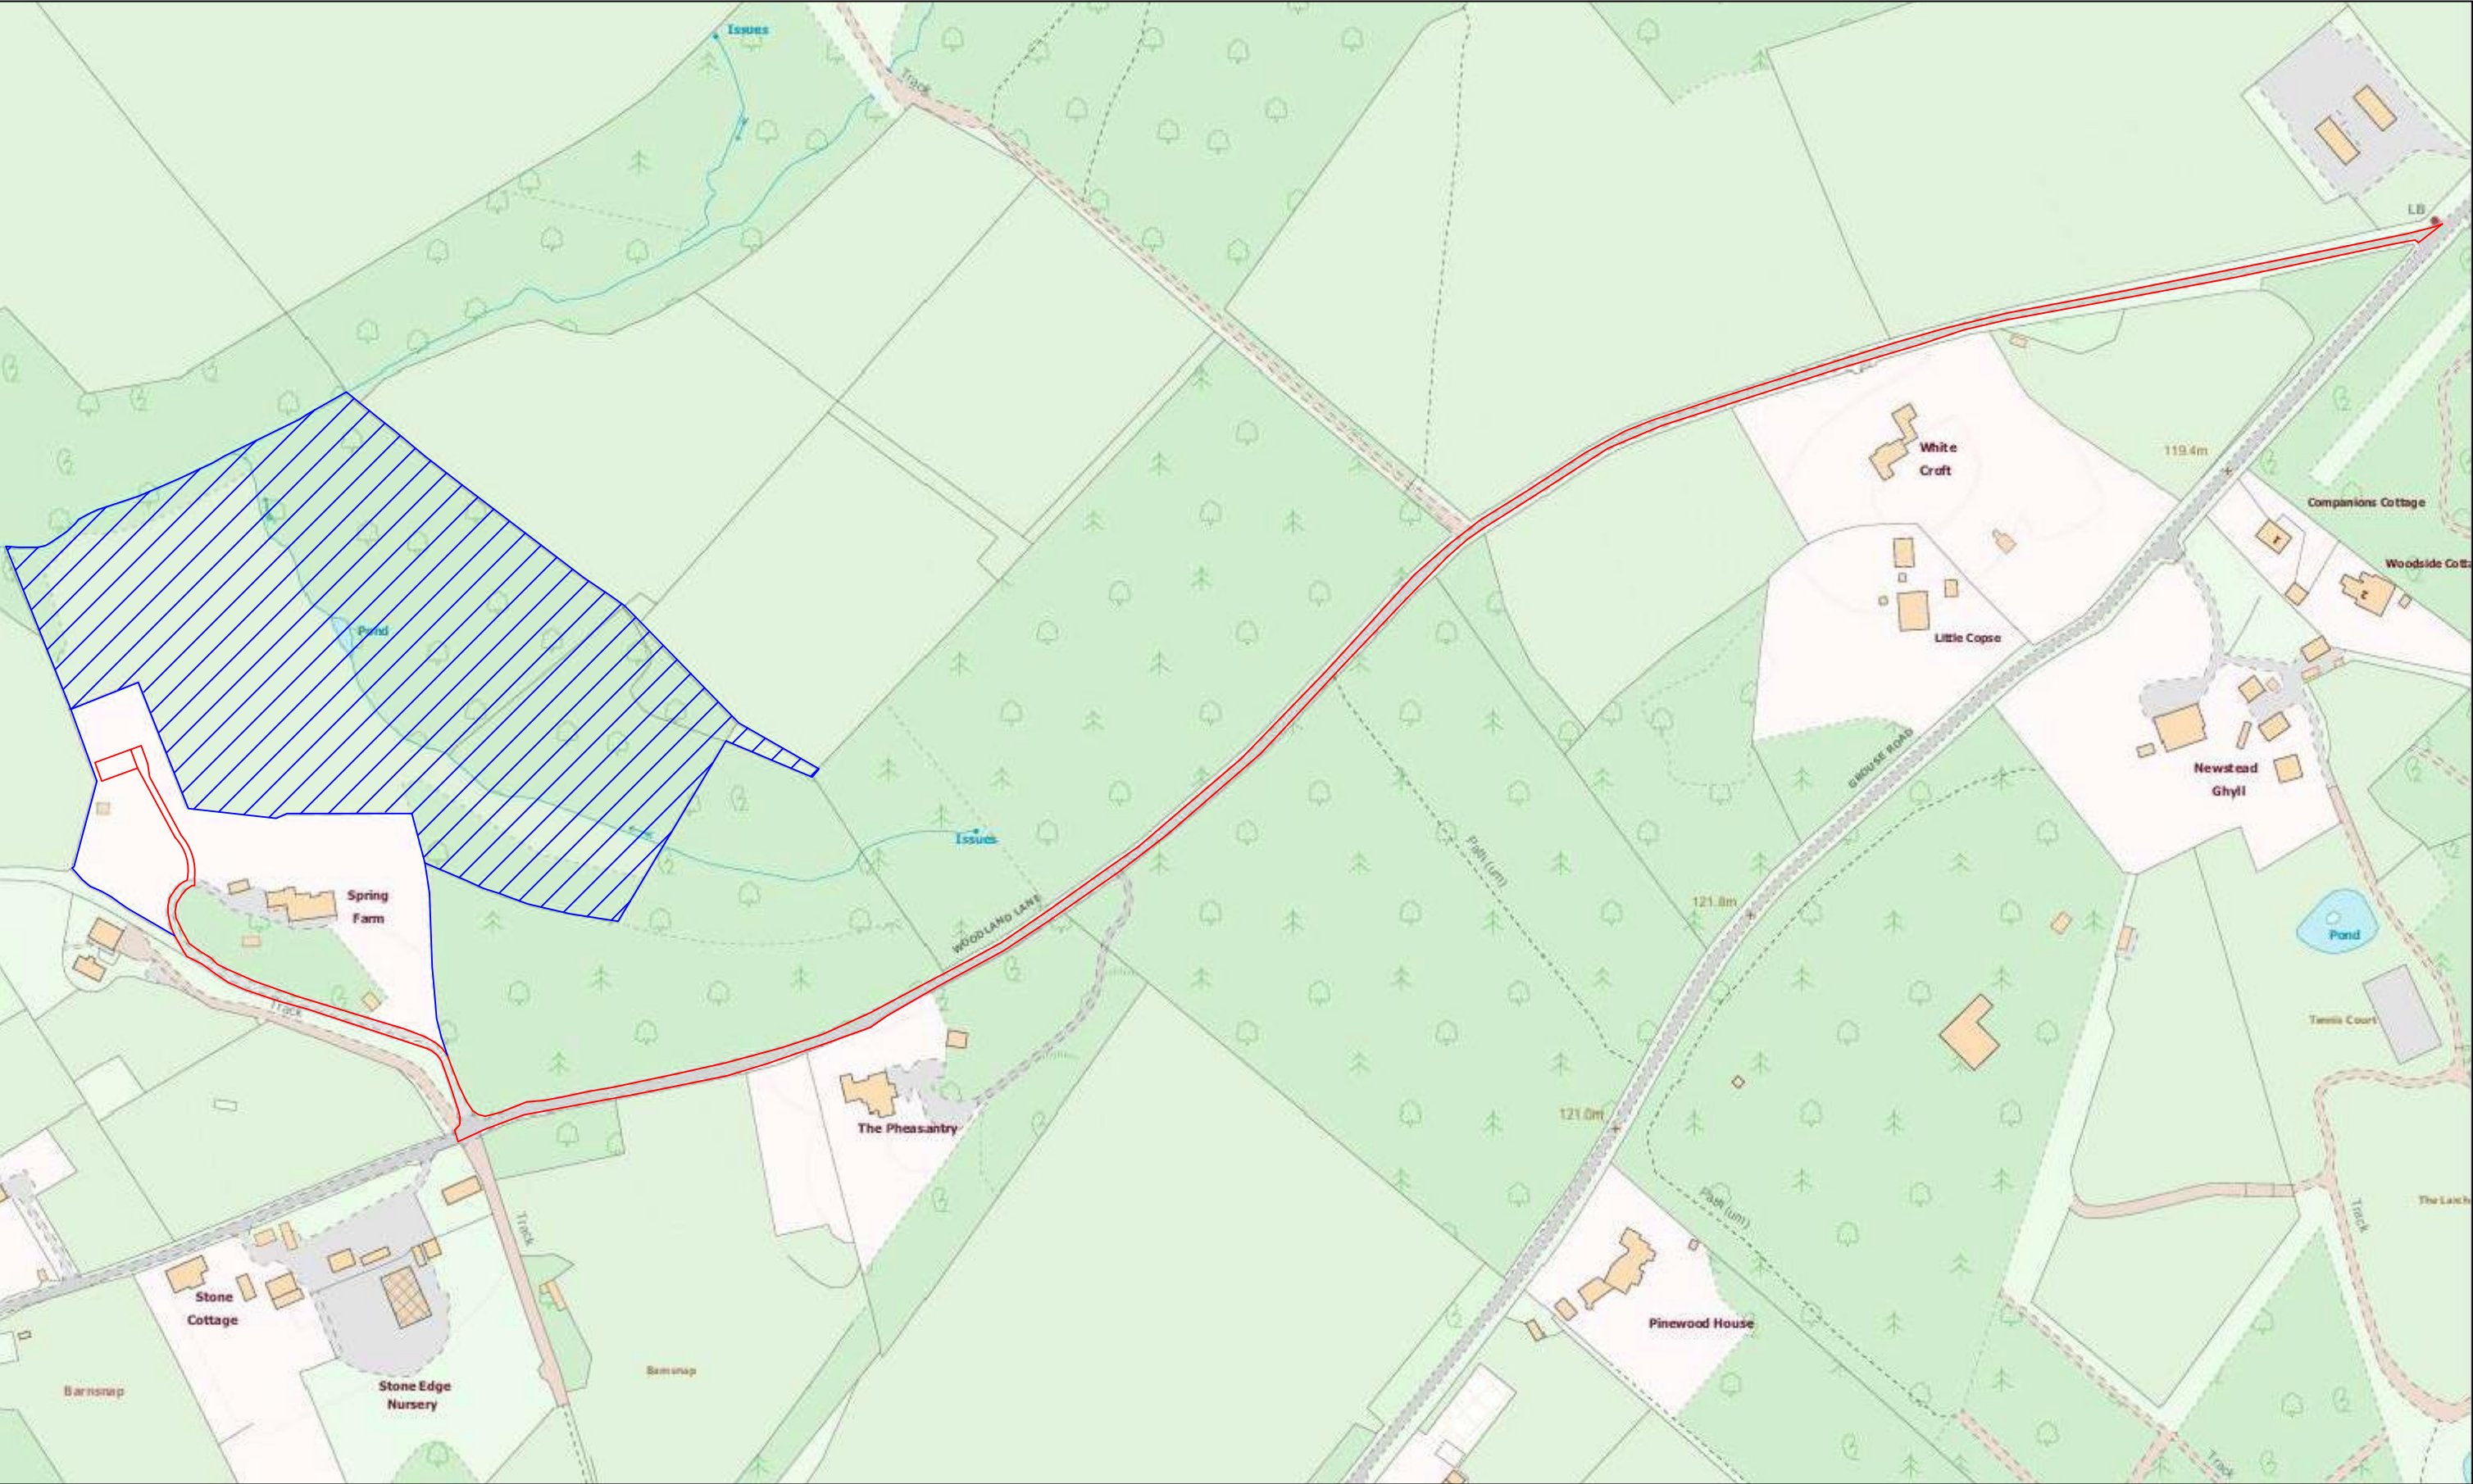

Notes:	Project: Proposed Out Building	Scale: 1:2500 @ A3	1 - 100m  
Client: Rob Hogan, Spring Farm, Woodland Lane, RH13 6HU	Title: Location Plan	Drawn By: Stephen Imhoff stevelmhoff1000@gmail.com	Date: 7th October