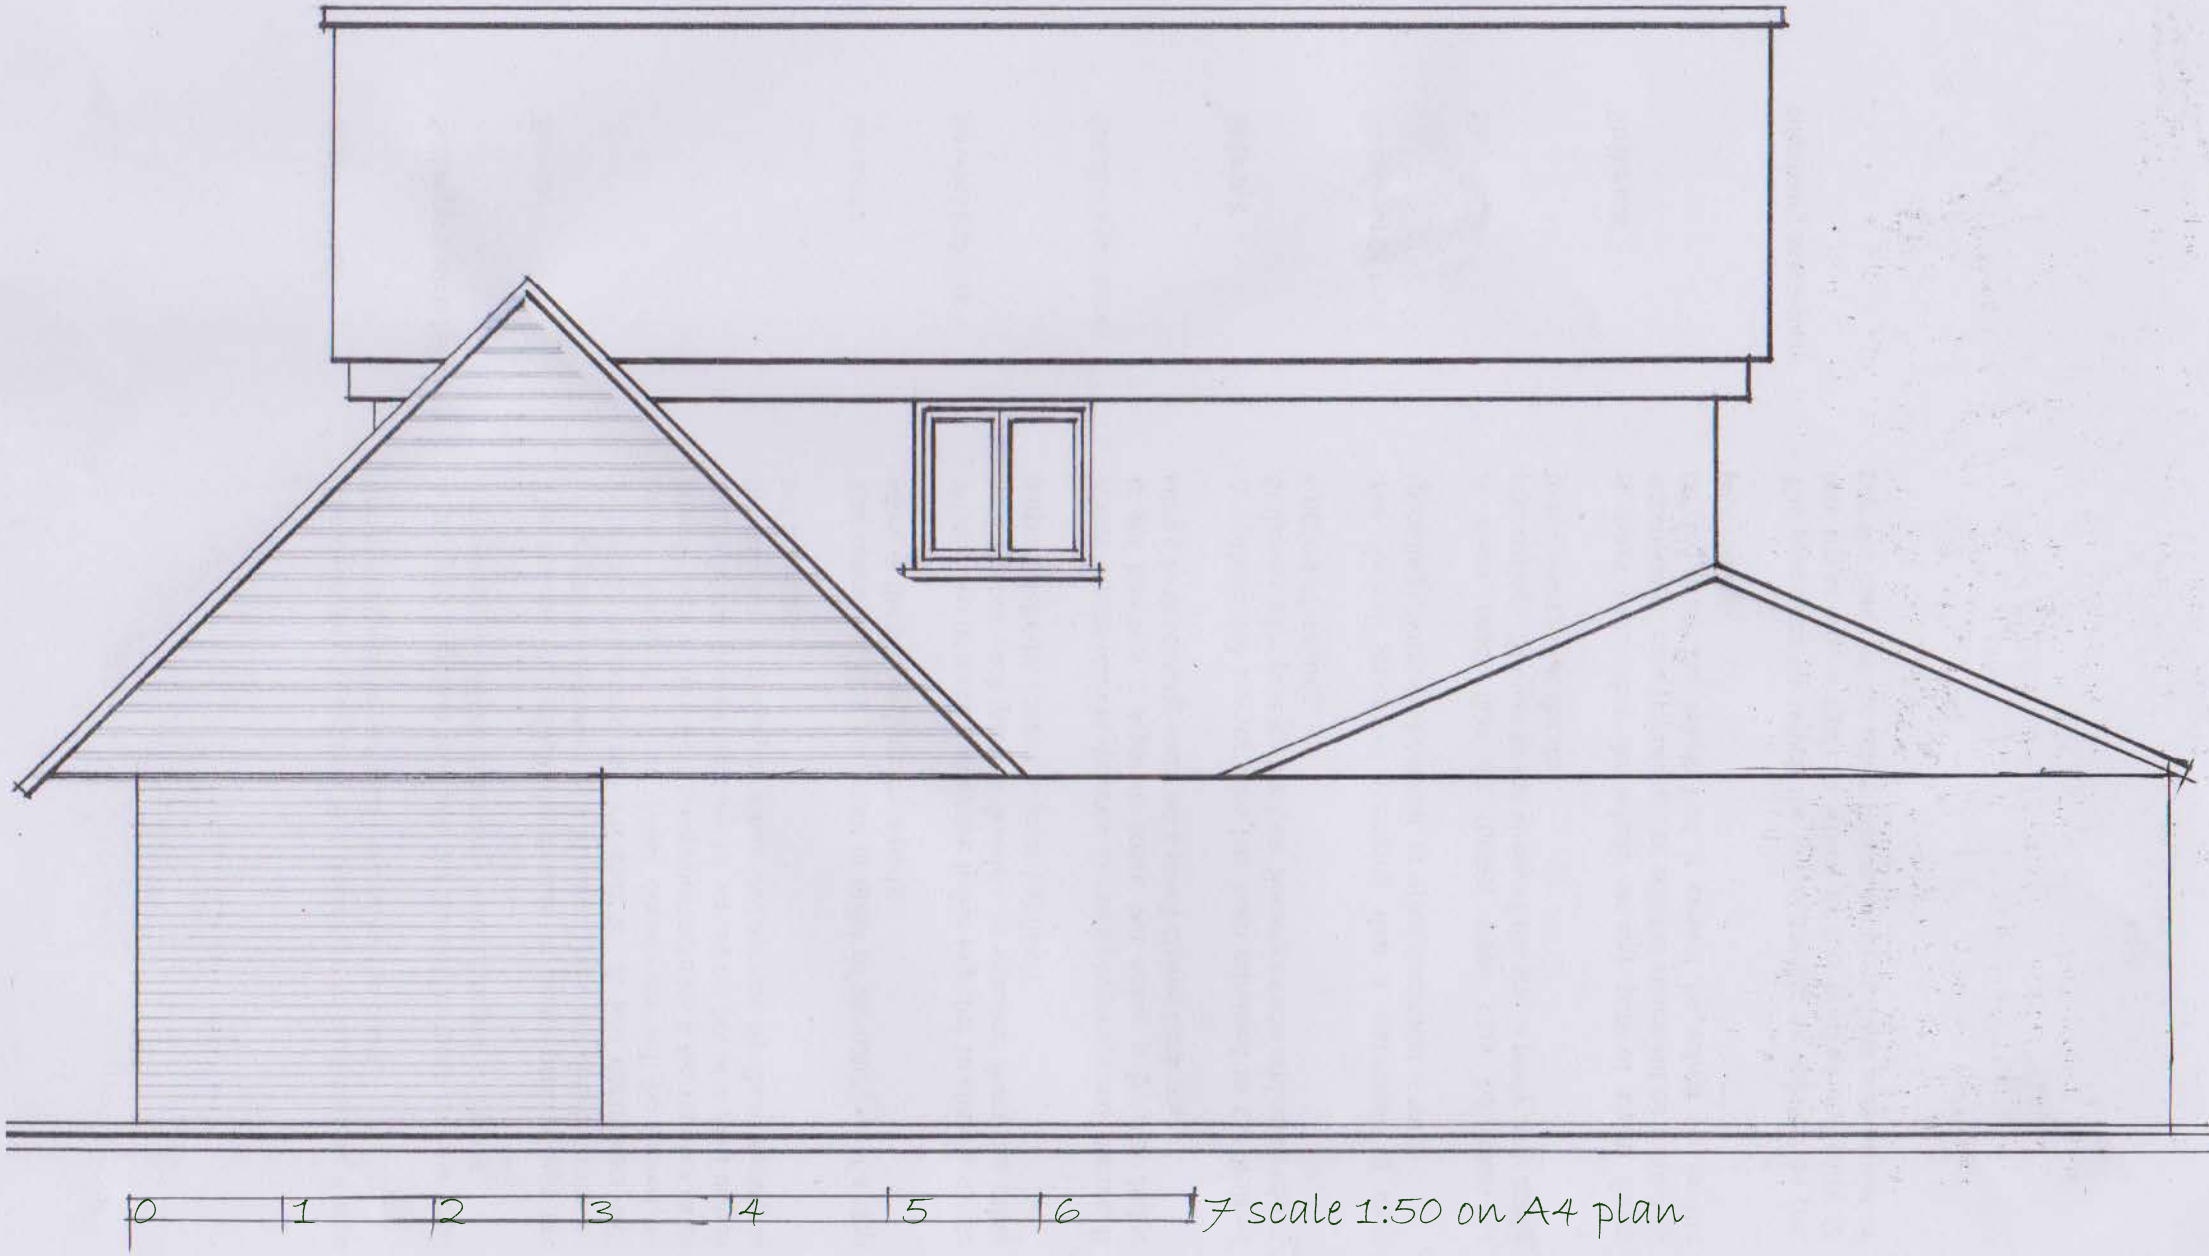


19 HOLLY CLOSE WEST CHILTINGTON RH0 2JY EXISTING NORTH WEST ELEVATION

March 2025/12/ rev A