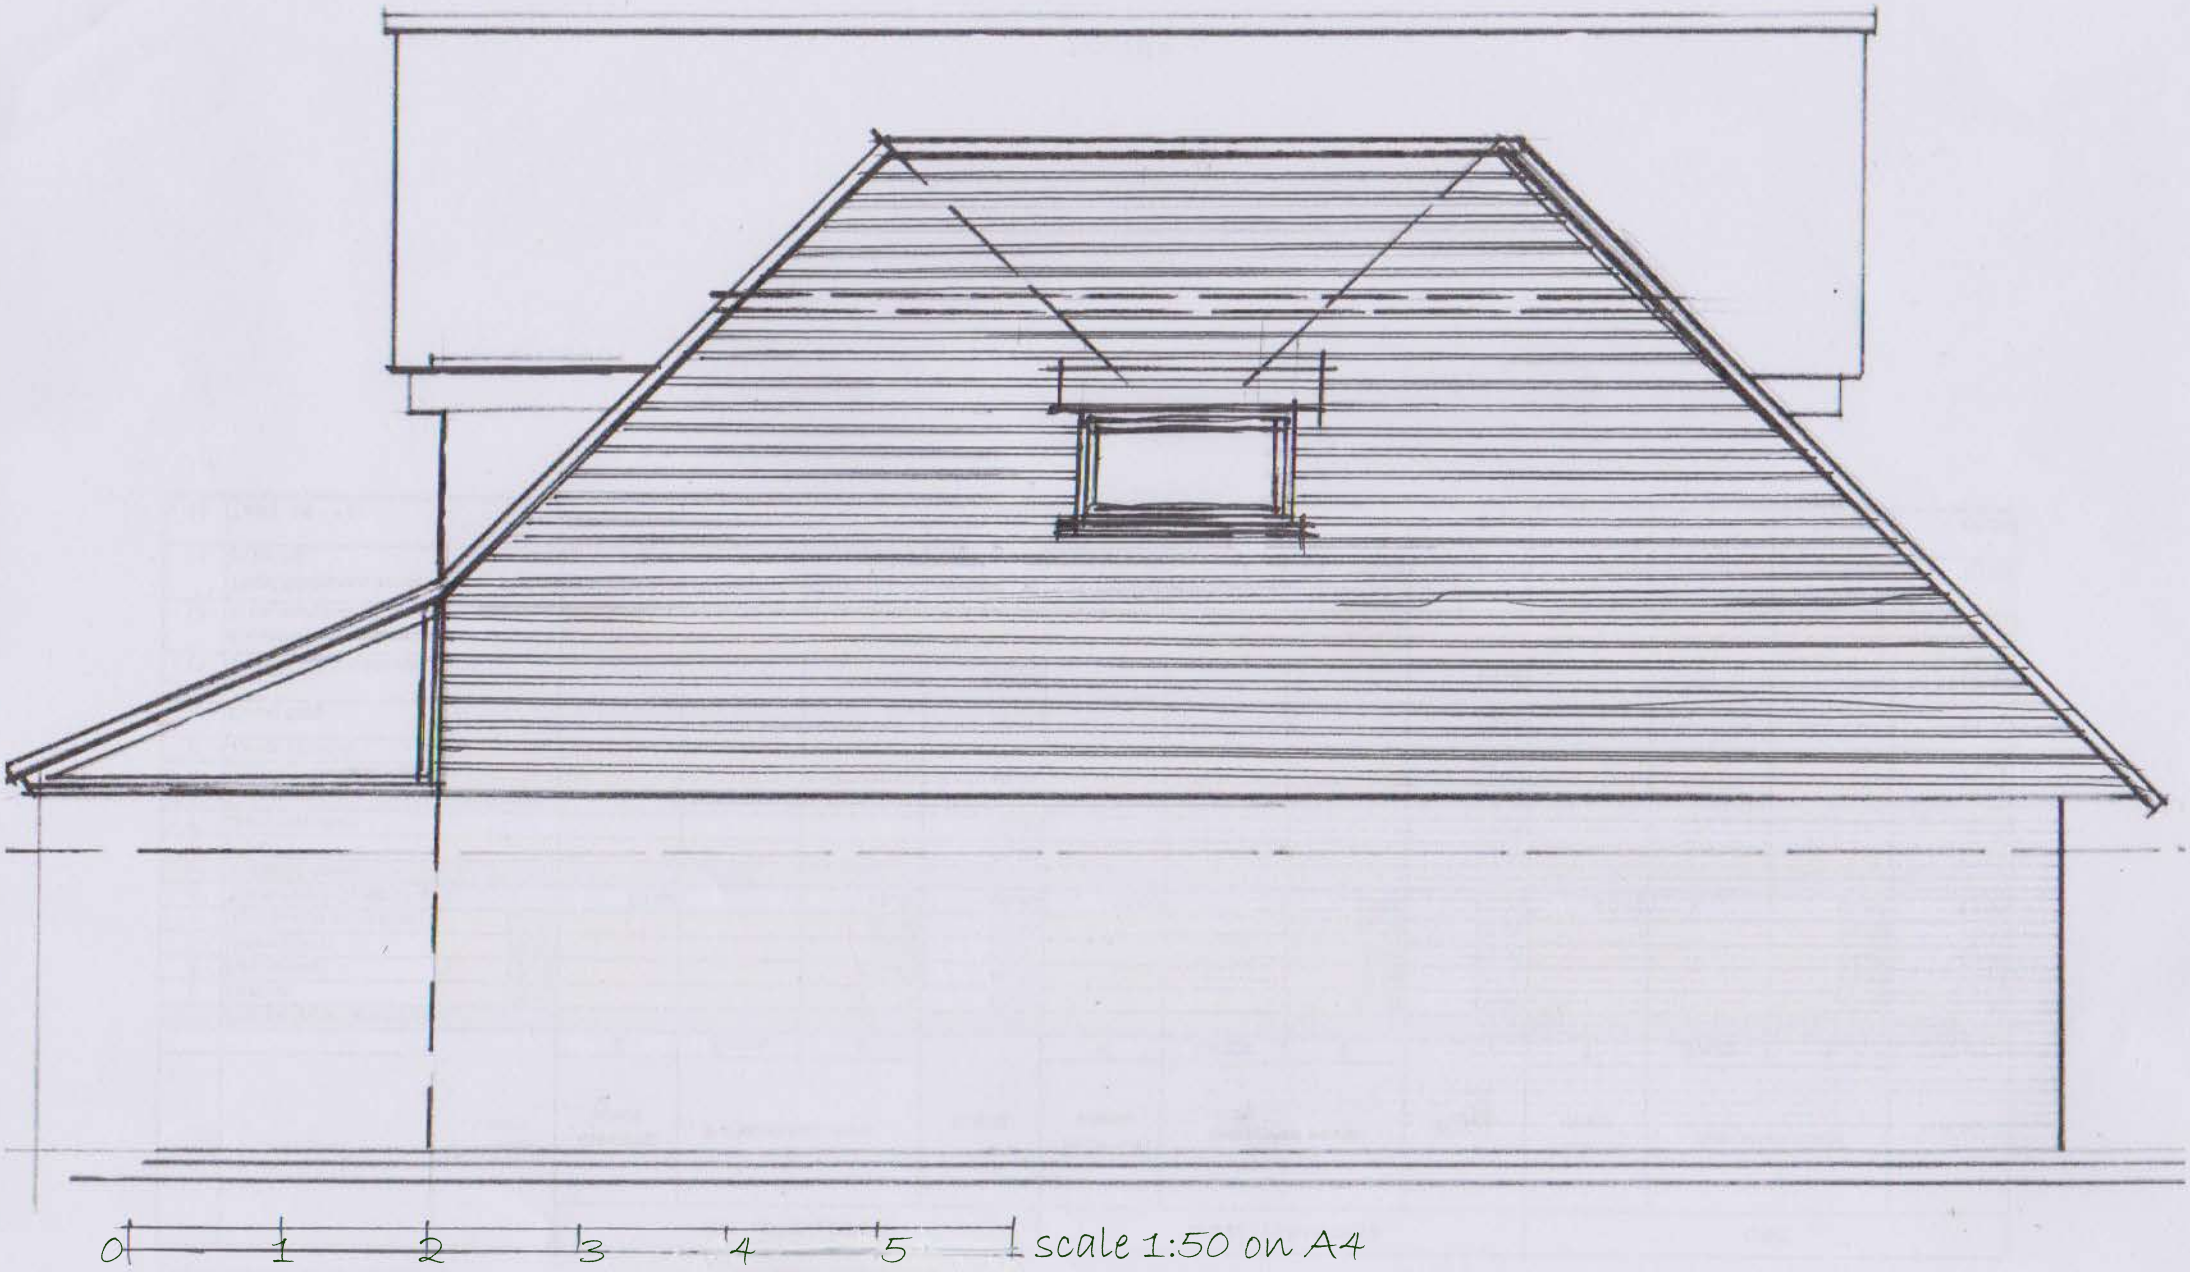


19 HOLLY CLOSE WEST CHILTINGTON RH20 2JR PROPOSED ROOF CHANGES EAST FLANK WALL ELEVATION March 03 2025/10 rev 1