



185 St. Leonards Road, Horsham, RH13 6BD

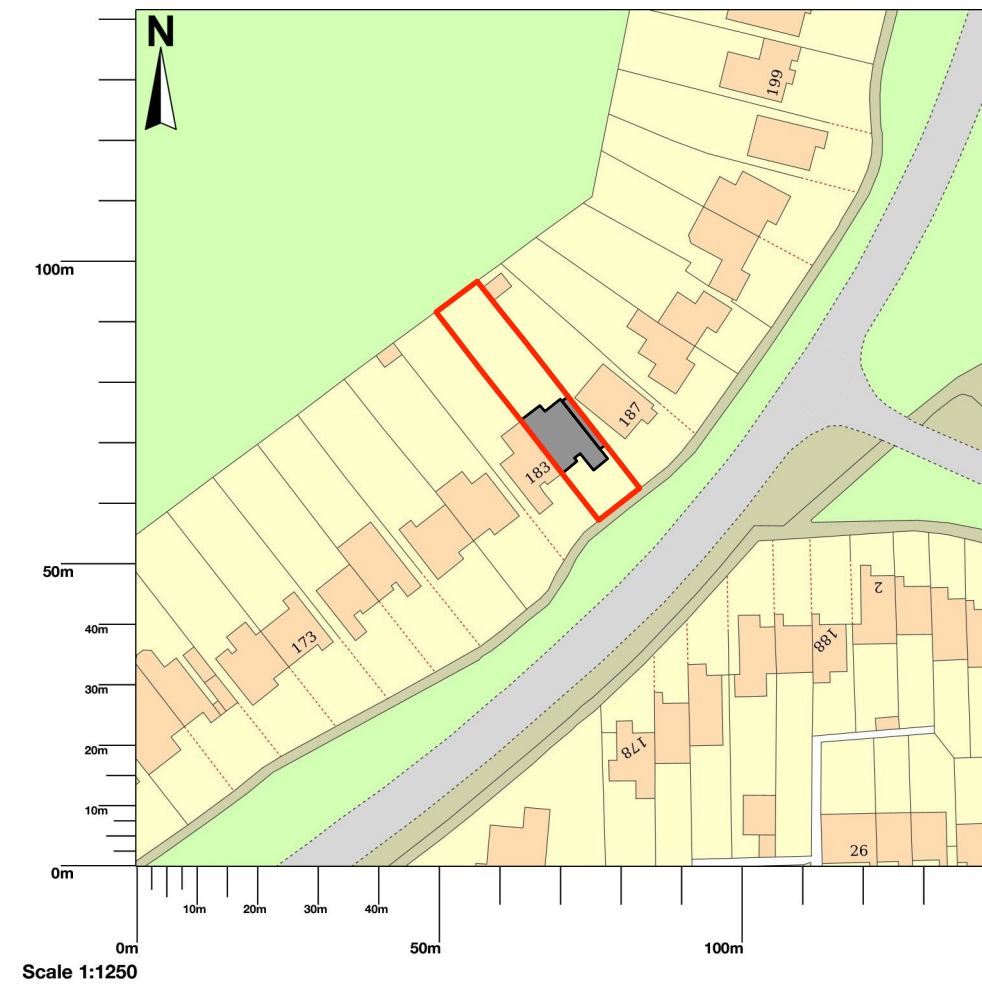

Existing Block Plan

185 St. Leonards Road, Horsham, RH13 6BD

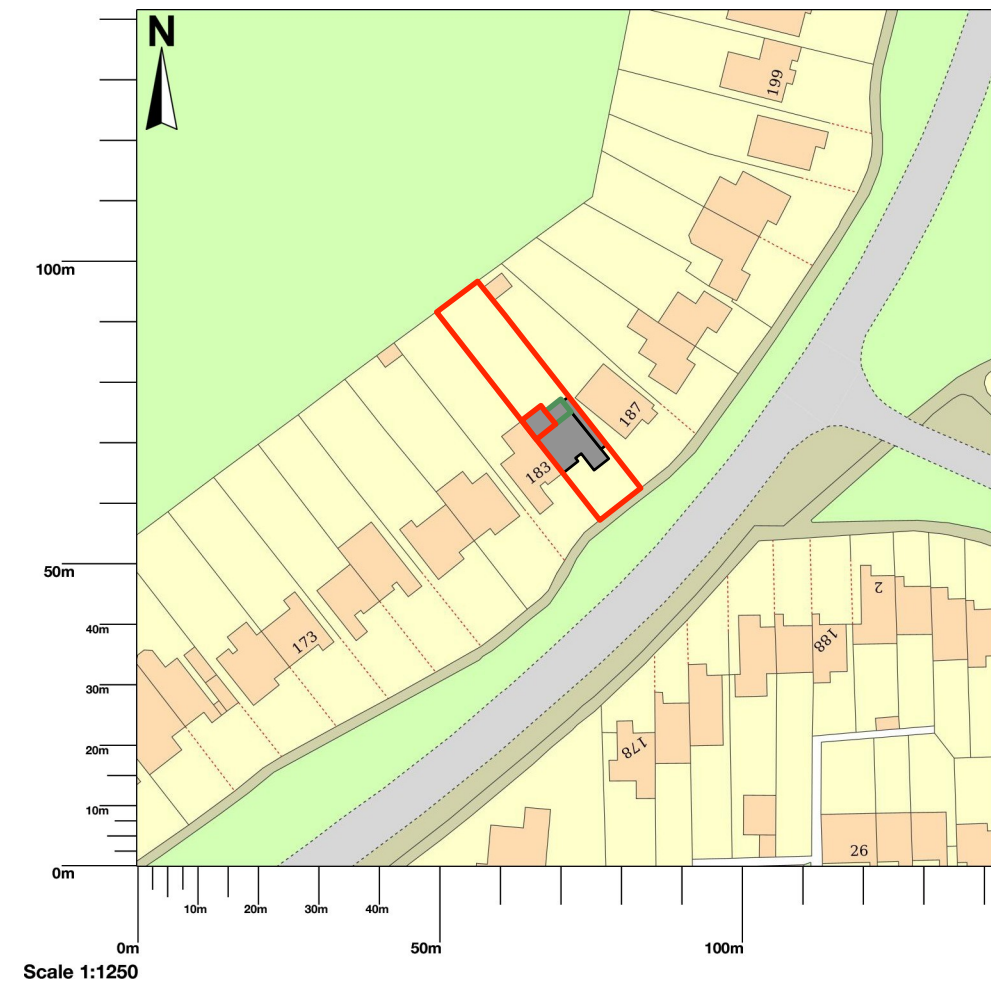

Proposed Block Plan

- Red represents replacement conservatory
- Green represents existing kitchen extension which will be re-roofed

Existing and Proposed Block Plan

Address: 185 St Leonards Road, Horsham, RH13 6BD

Scale: 1:1250 at A3

ALL DIMENSIONS TO BE CHECKED ON SITE.

Drawing No: 25.10.02_185 St Leonards Road_Existing and Proposed Block Plan

AP

Sheet 1 of 1

30.01.2026