


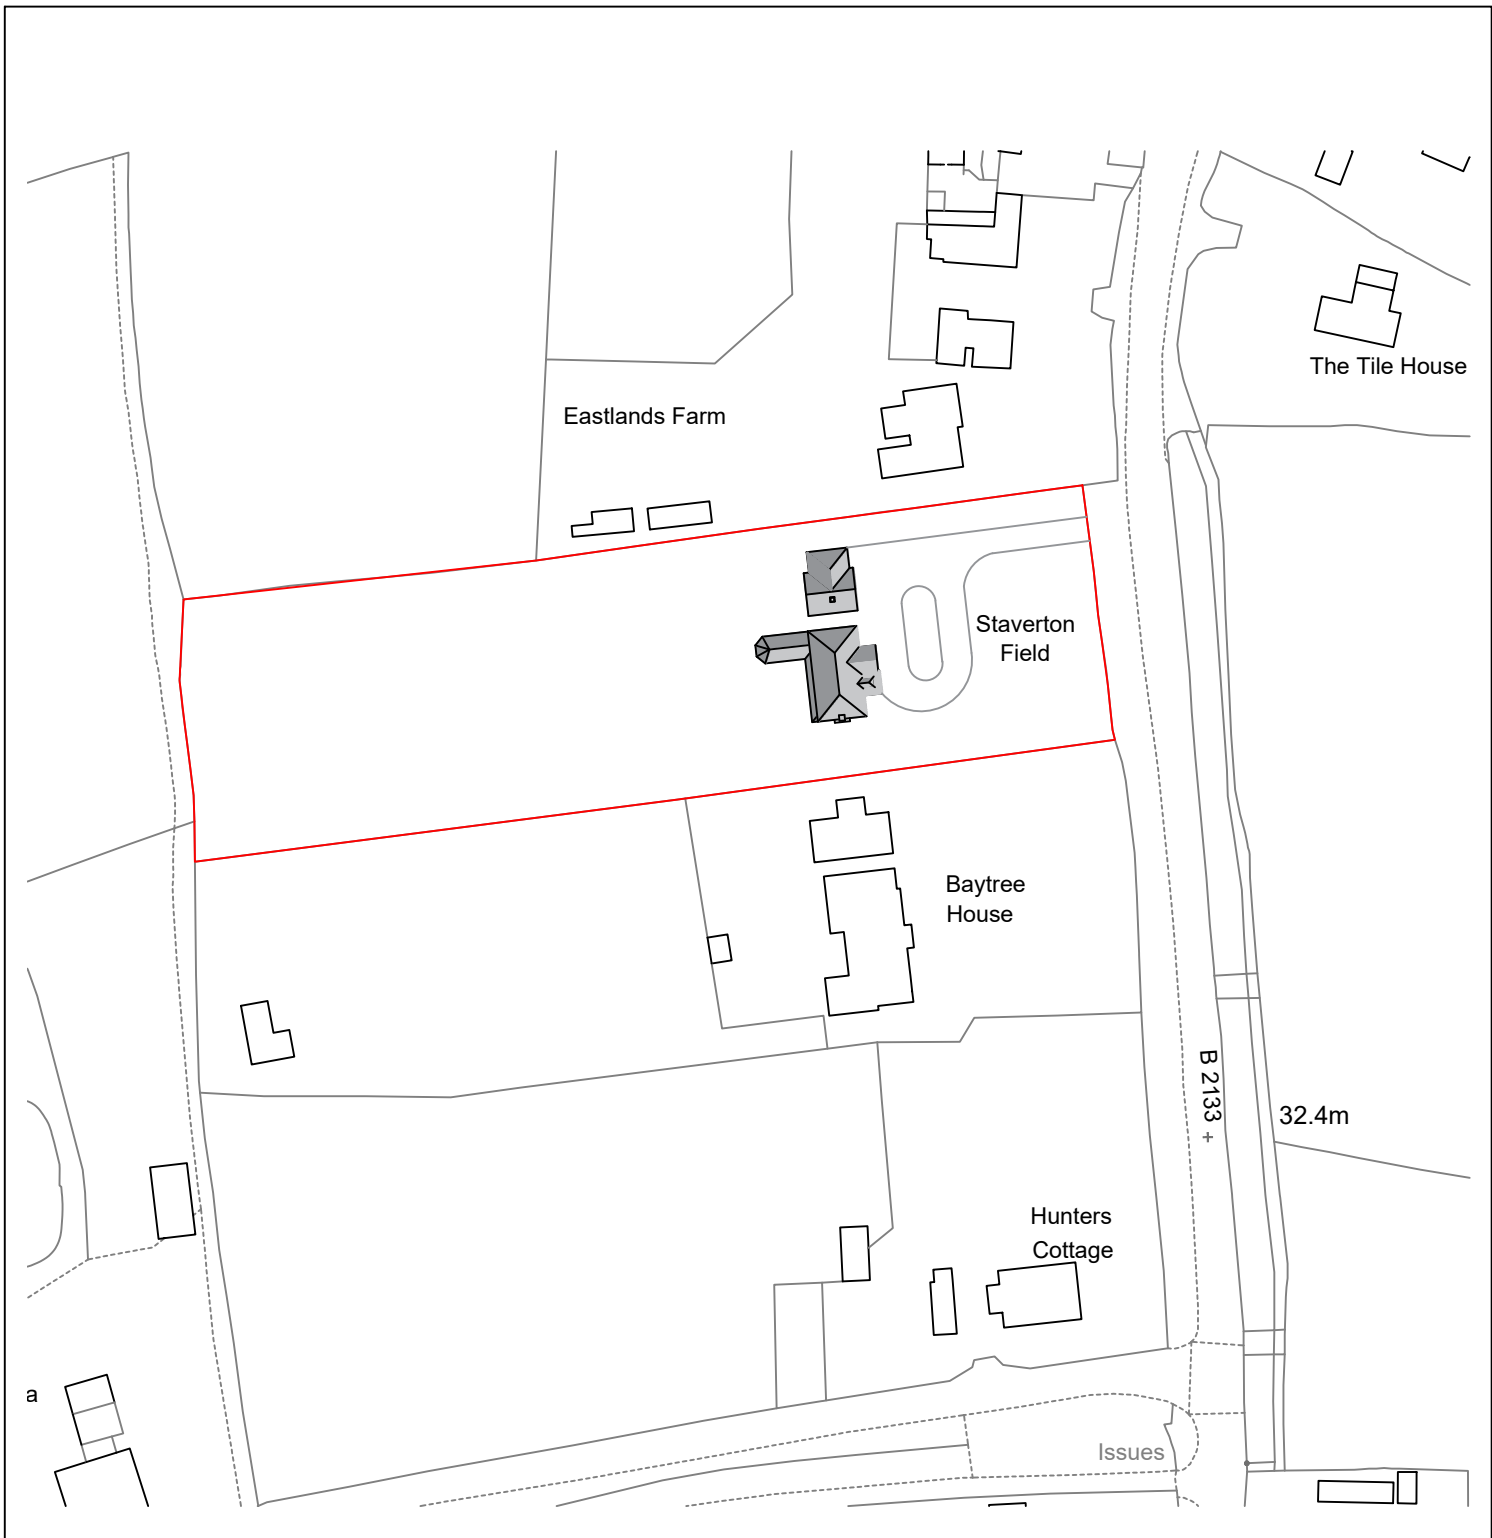

© Crown copyright 2026 Ordnance Survey 100053143

Scale Bar (1:1250)



Revision:

address

Staverton Field, Billingshurst Road, Ashington, West Sussex, RH20 3AY

project

Proposed 3 bay oak framed carport

title

Existing Location Plan

scale

1:1250 @A4

date

January 2026

dwg no.

2025.486a.01

revision

DOWNSVIEW
ASSOCIATES
Chartered Surveyors

Little Acorns
Hampers Lane
Storrington
West Sussex
RH20 3HZ

Tel: 01903 746367
Mob: 07525 844965

Email:
mail@downsview-surveyors.co.uk

