


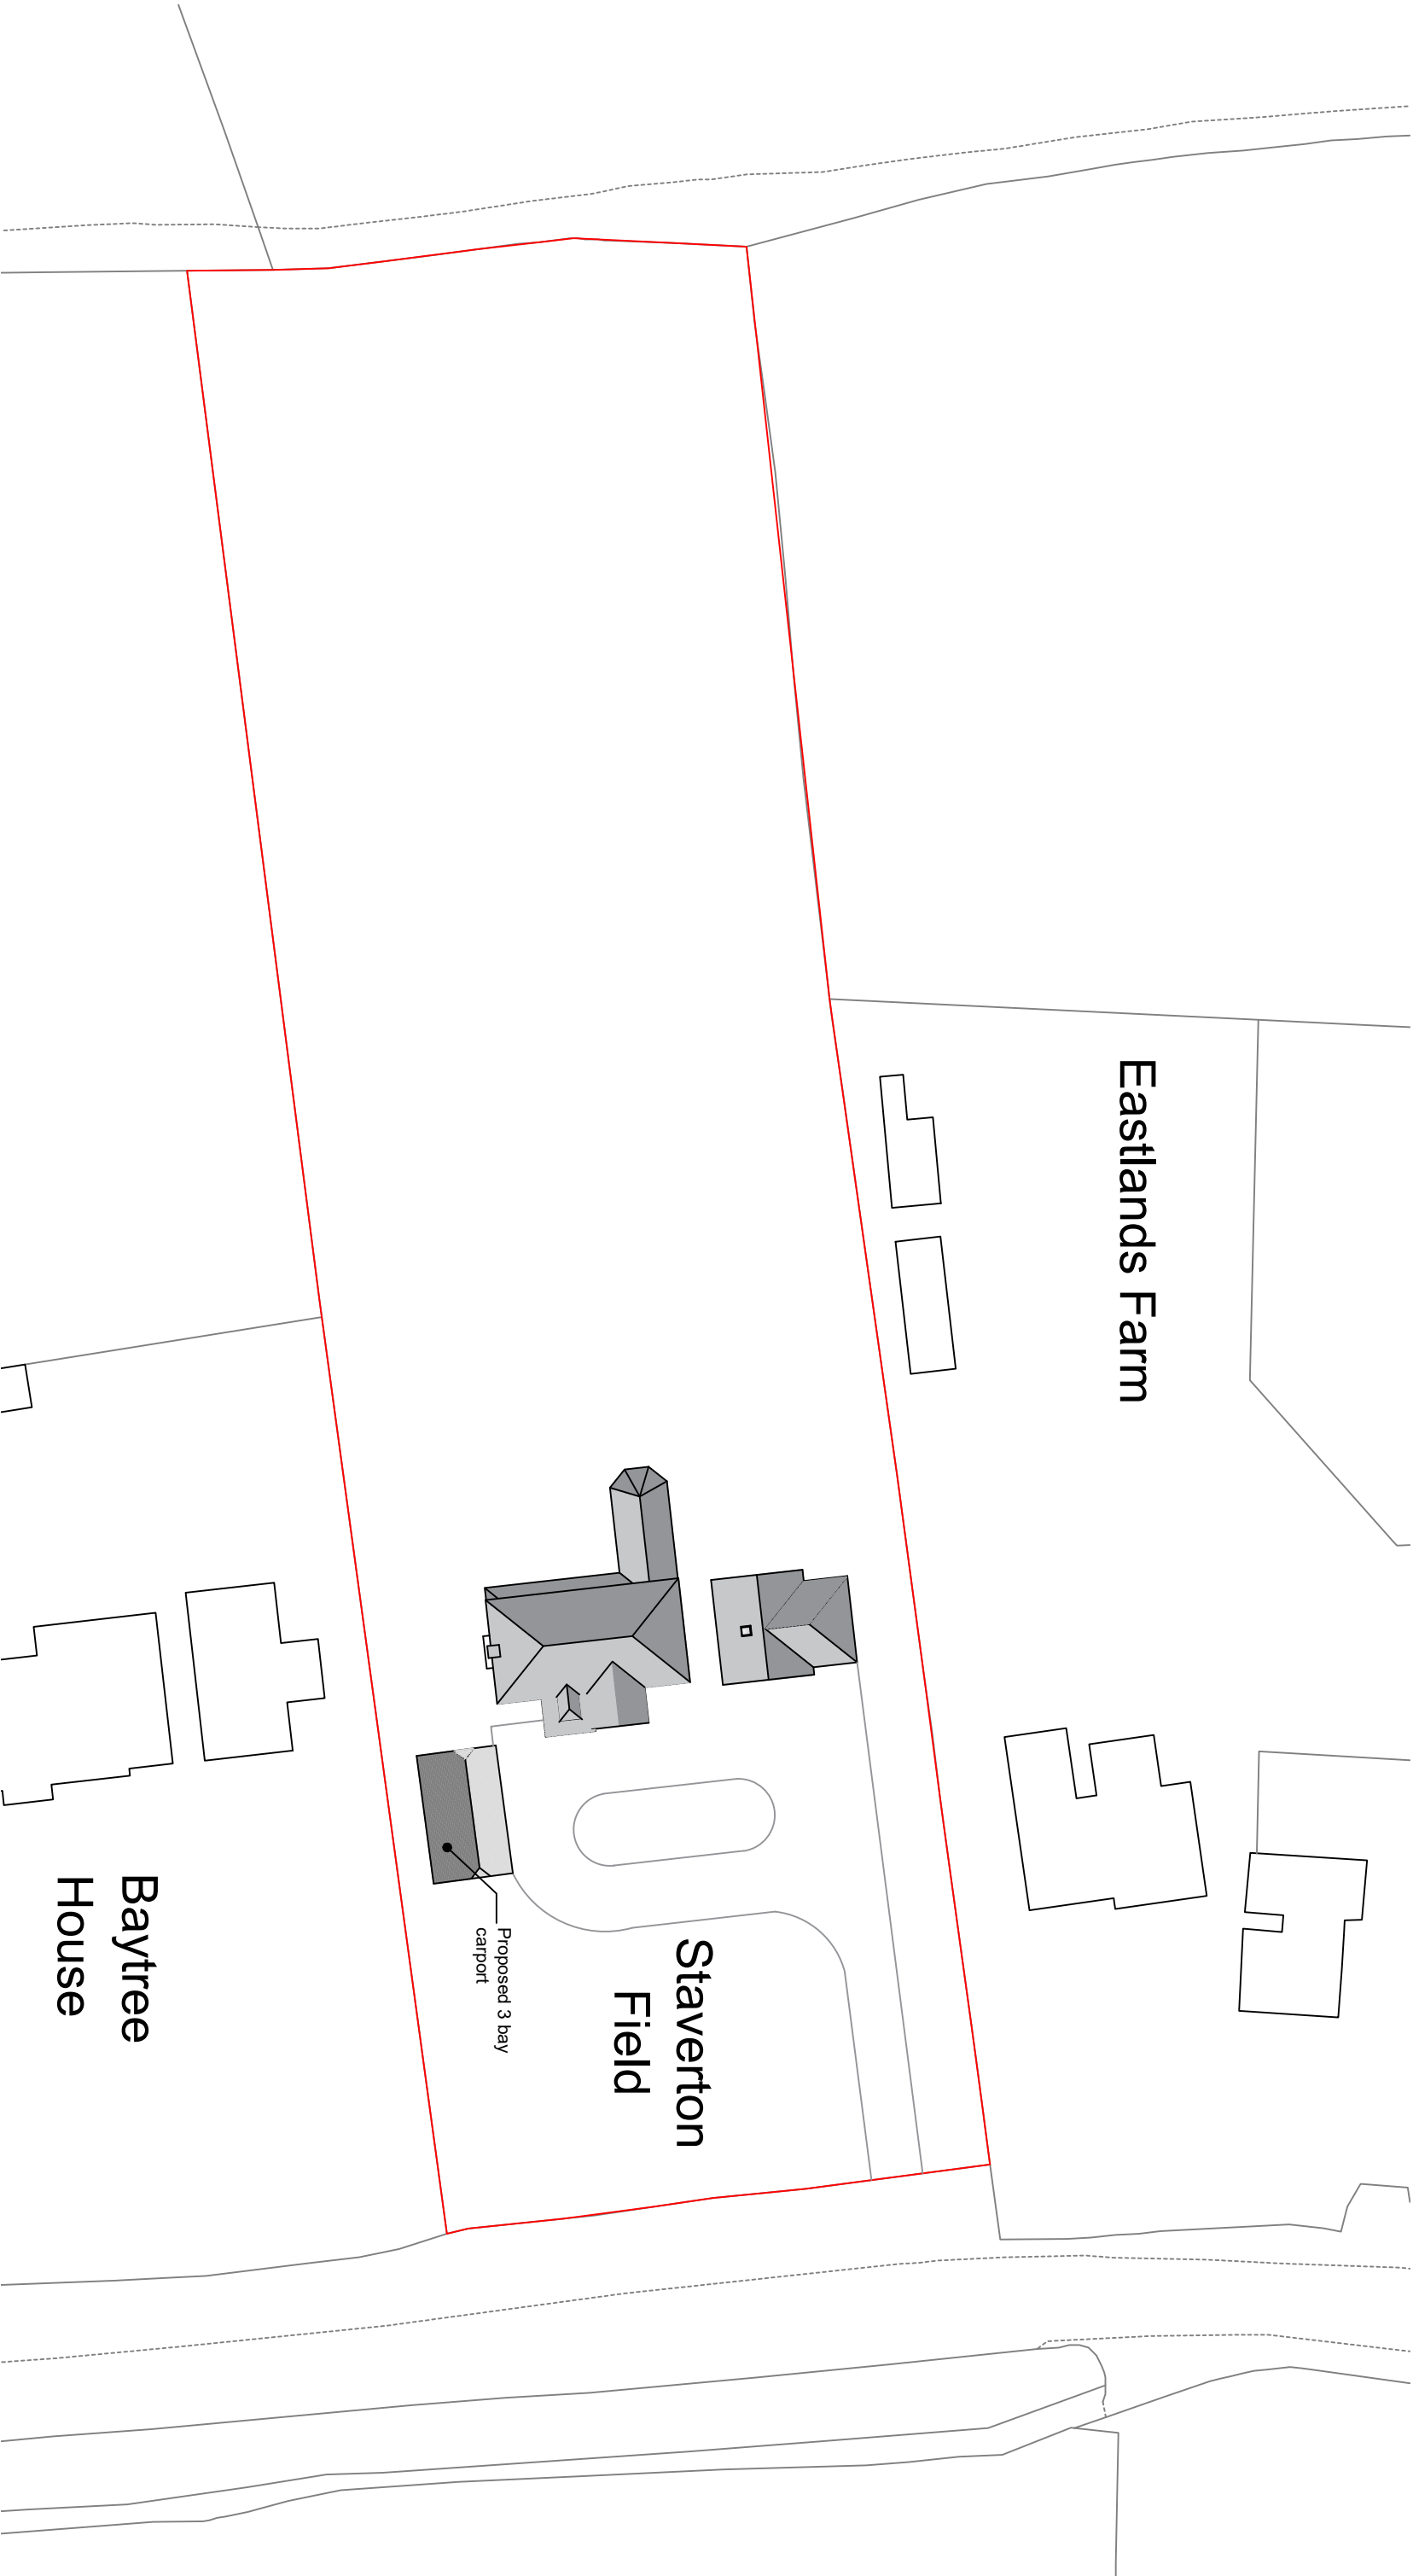

© Crown copyright 2026 Ordnance Survey 100053143



Revision:				
address Staverton Field, Billingshurst Road, Ashington, West Sussex, RH20 3AY				
project Proposed 3 bay oak framed carport				
title Proposed Block Plan				
scale 1:500 @A3	date January 2026	dwg no. 2025.486b.02	revision	

Little Acorns
Hamper Lane
Storrington
West Sussex
RH20 3HZ

Tel: 01903 746367
Mob: 07525 644965

Email:
mail@downsview-surveyors.co.uk

Downsview
Associates
Chartered Surveyors

The RICS logo, consisting of a circular emblem with a stylized 'R' and the letters 'RICS' below it.