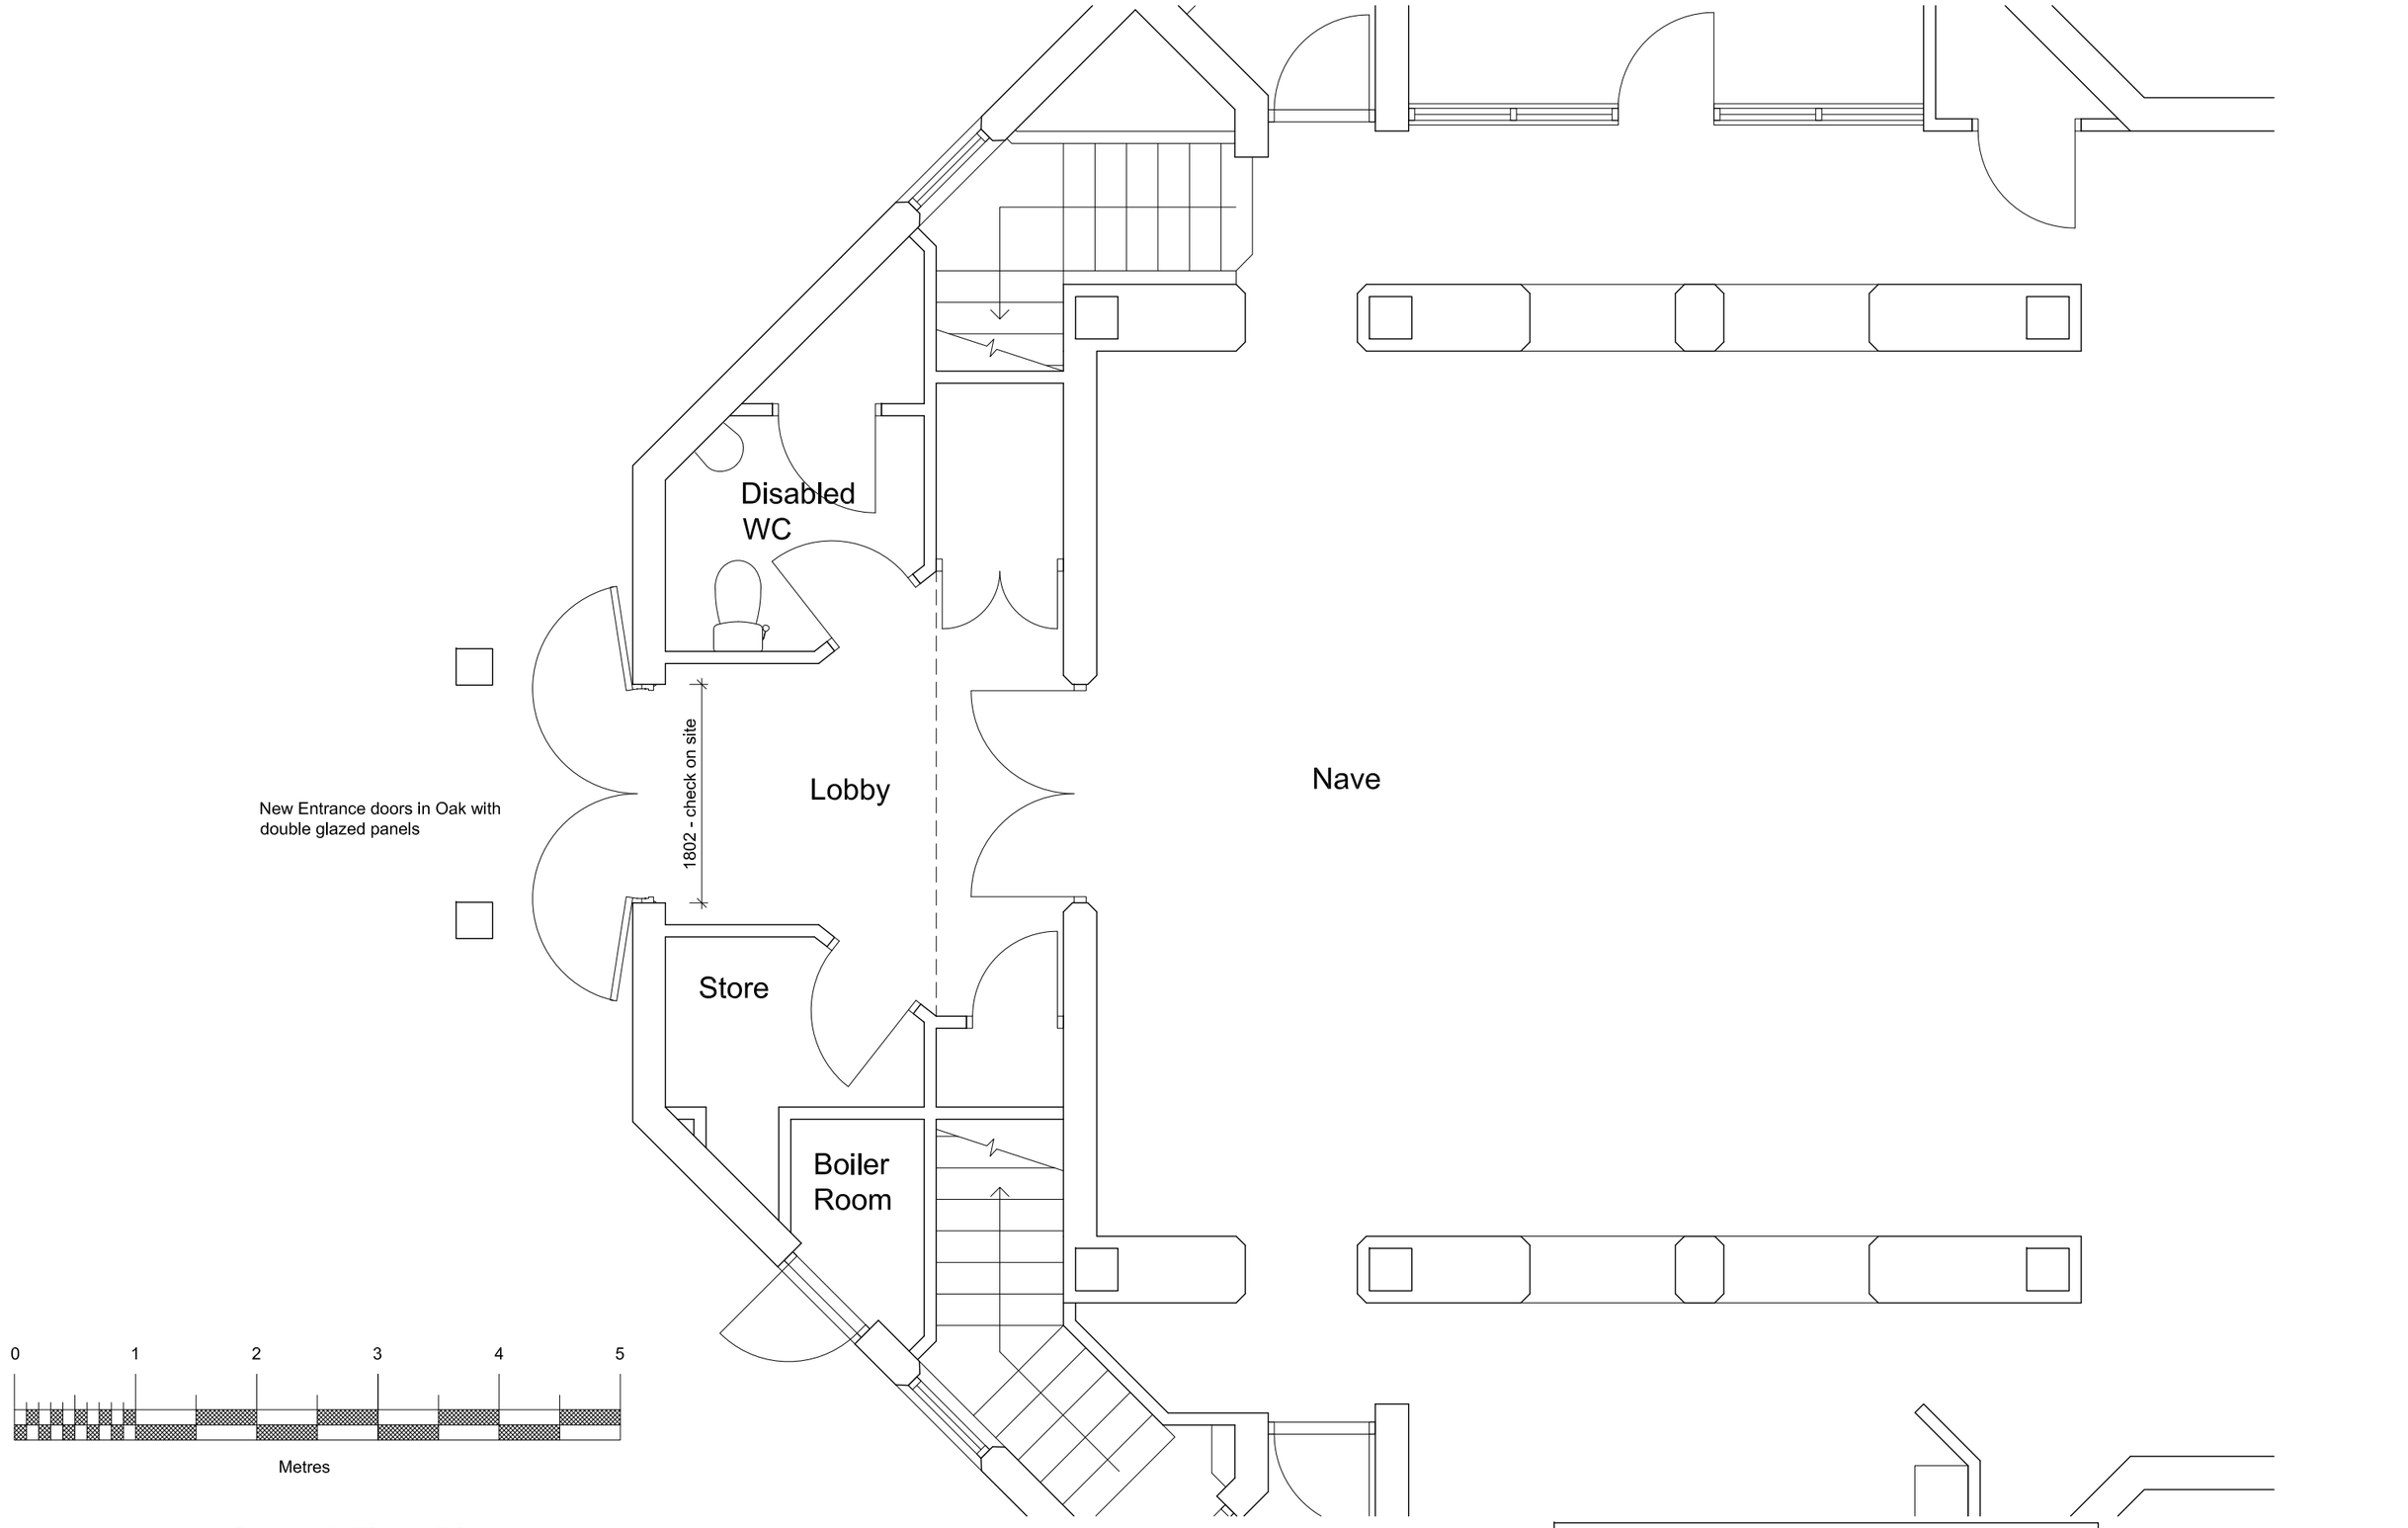


# Ground Floor Plan

Special Note: All dimensions to be verified on site before manufacture

PLEASE NOTE

FOR CONSTRUCTION PURPOSES USE ONLY FIGURED DIMENSIONS. THIS DRAWING MUST ALWAYS BE READ IN CONJUNCTION WITH ALL RELEVANT PROJECT DETAILS. ALL DIMENSIONS MUST BE CHECKED ON SITE PRIOR TO COMMENCEMENT. PLEASE REPORT ANY DISCREPANCY TO THE ARCHITECT OR CONTRACT ADMINISTRATOR

© COPYRIGHT D Swarbrick RIBA 2025

Revisions

| | | |
|---|---|---|
| A | Updated | 13 Jan 25 |
| B | Scale bar added | 6 Feb 25 |

Drawing: Part Ground Floor Plan
Project/Client: New Main Entrance Doors, The PCC of St Mark's Church Holbrook
Date: Sep 2024
Scale @ A3: 1:50
Job reference: C208
Drawing number: 06
Revision: B
Purpose of Issue: Approval

Swarbrick Design
David Swarbrick Chartered Architect
39 Queensway Horsham
West Sussex RH13 5AP
Tel 01403 211142 Mob 07964 963641
email david@swarbrickdesign.co.uk