



Horsham District Council
Parkside
Chart Way
Horsham
West Sussex
RH12 1RL

Your ref
DC/26/0026

Our ref
DSA000050846

Date
30th January 2026

Contact
Tel 0330 303 0119

Dear Sir/Madam,

Proposal: Erection of a single storey extension to the existing outbuilding.

Site: Lock House, Lock, Partridge Green, West Sussex, RH13 8EG.

Thank you for your correspondence. Please see our comments below regarding the above planning consultation application.

Southern Water has determined that the flow rate for the above site will remain consistent, so capacity is not an issue, and no Southern Water assets will be affected. Therefore, Southern Water has no objections to this proposal.

Please note surface water should not be disposed of into a public foul sewer and must comply with the Hierarchy of H3 of the Building Regulations. For more details, refer to the Drainage and Waste Disposal: Approved Document H on the GOV.UK website.

Any new connections to the public sewerage system will require a New Sewer Connection application (also known as a Section 106) to be submitted and approved by Southern Water. Due to legislative changes effective from 1st October 2011 regarding the ownership of sewers, it is possible that some previously private sewers, now deemed public, could be crossing the above property and may not be shown on Southern Water records. Therefore, if any additional sewers are discovered during construction, an investigation will be required to determine their condition, the number of properties served, and potential access methods before any further work can proceed on site.


For further advice, please contact Southern Water, Southern House, Yeoman Road, Worthing, West Sussex, BN13 3NX (Tel: 0330 303 0119).

Website: southernwater.co.uk or by email at: SouthernWaterPlanning@southernwater.co.uk

Yours faithfully,
Future Growth Planning Team
southernwater.co.uk/developing-building/planning-your-development

Southern Water, Southern House, Yeoman Road, Worthing, West Sussex, BN13 3NX
southernwater.co.uk

Southern Water Services Ltd, Registered Office: Southern House, Yeoman Road, Worthing, West Sussex, BN13 3NX Registered in England No. 2366670

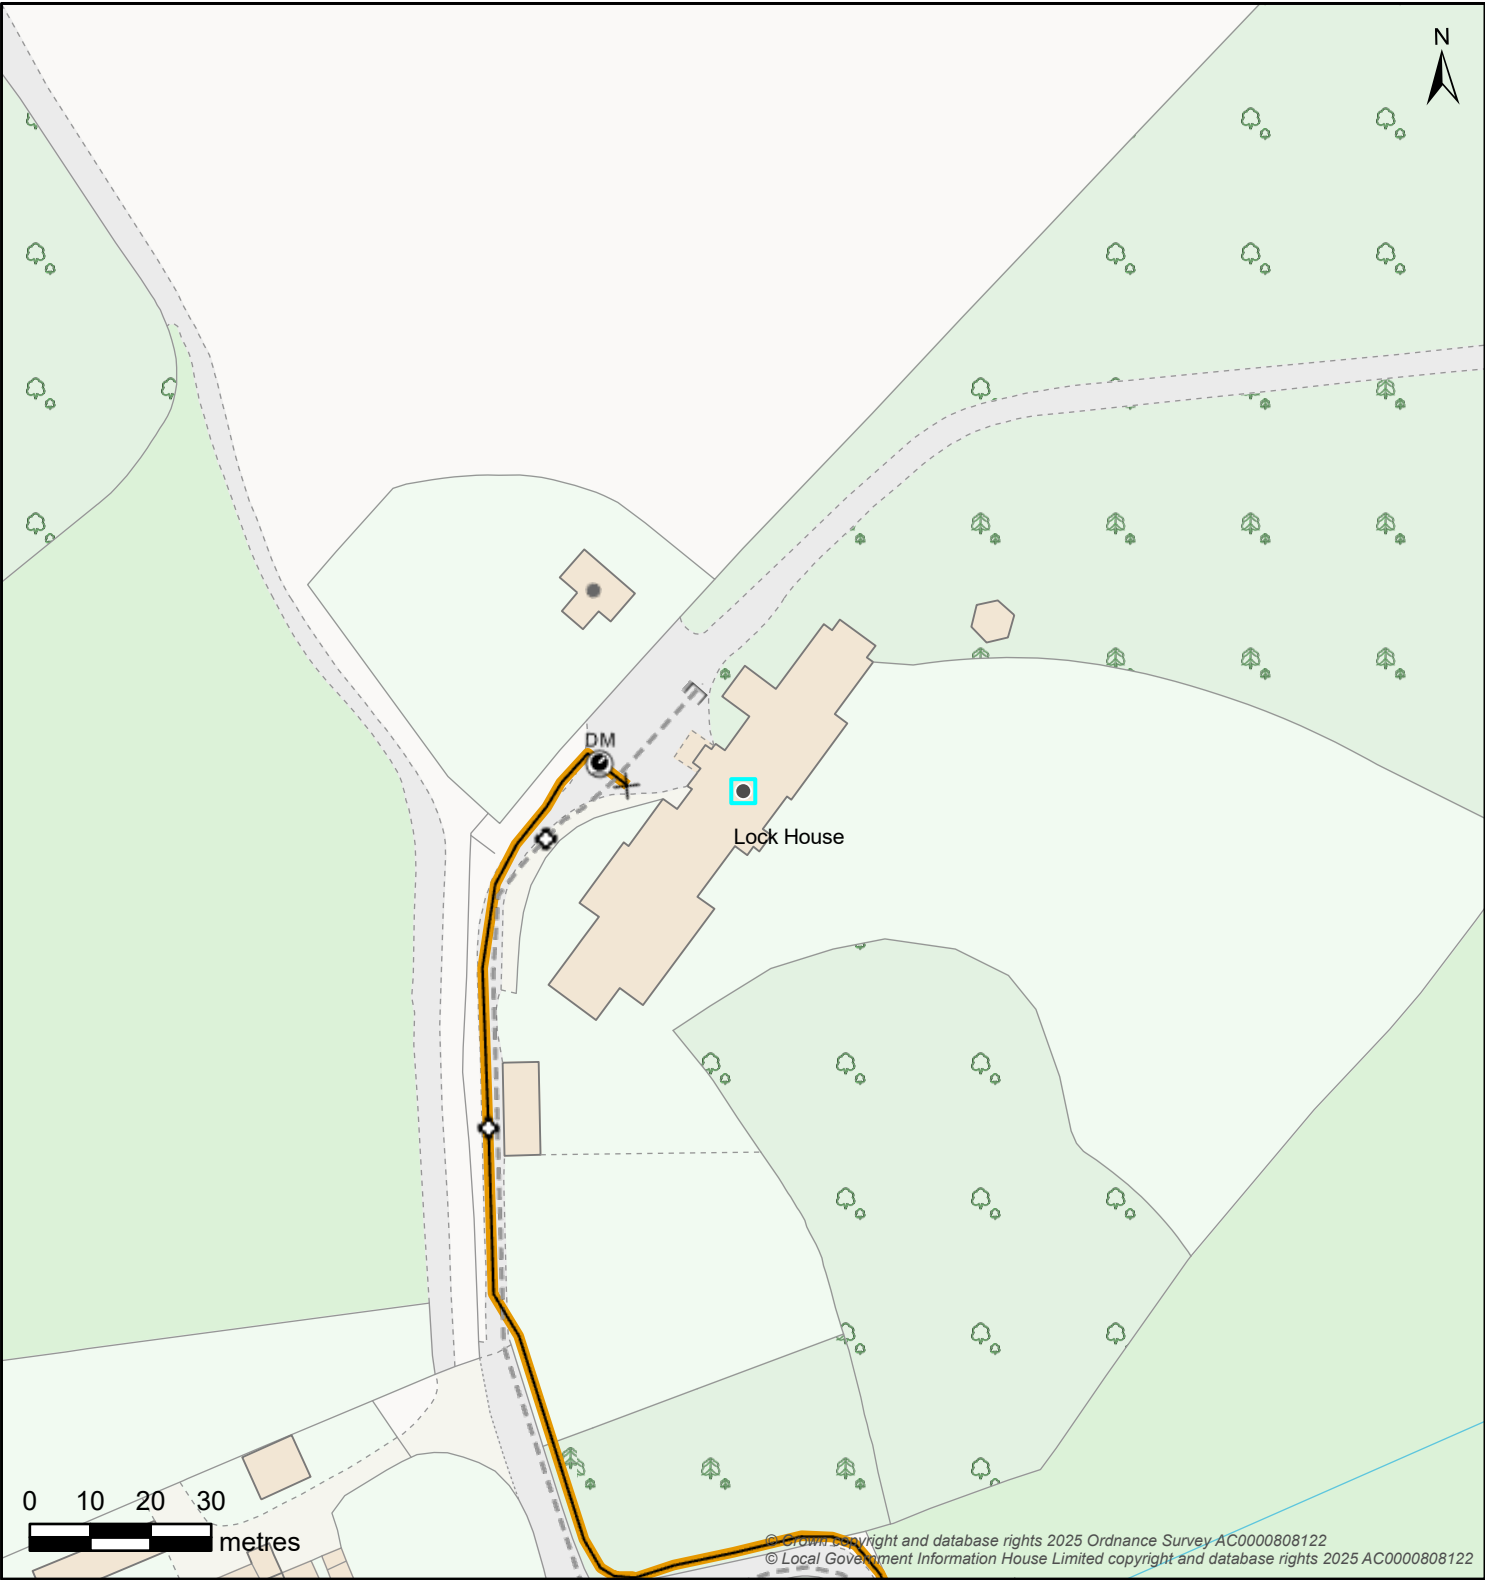

Map Title: SW Print

Printed By: Anne.McFarlane2
Date Printed: 30/01/2026
Map Scale: 1250

The information provided is believed to be correct but is provided on an 'as is' basis and without any warranty or condition express or implied, statutory or otherwise as to its quality or fitness for purpose. Actual positions of assets should always be determined on site.



Controllable Valve			Flow Control			Inlet-Outfall	
Damboards	Penstock	Valve	Anti Flood Device	Pumped Anti Flood Device	Reflux Valve	Inlet	Outfall
Manhole							
BIF Bifurcation	Cascade	CP Catchpit	Head Of Public Sewer	IC Interceptor Chamber	Manhole	S Soakaway	WO Washout
Outfall Headworks		Overflow Chamber		Pipe Bridge		Pumping Station	
Outfall Headworks	CSO Combined Sewer Overflow	Emergency Overflow	Pipe Bridge	Micro Pumping Station	Pumping Station		
Sewer Level Monitor		Storage		Treatment Works		Weir	
Sewer Level Monitor	Storm Tank	Tidal Storage Tank	Treatment Works	Weir	Wastewater Site		
Wastewater Pipe				Wastewater Use		Developer Services	
Culverted Water Course	Syphon	Tank Sewer	Trunk Sewer	Foul	Combined	Build Over Agreement	Section 104
Drain	Vacuum Main	Decommissioned Pipe		Sludge	Treated Effluent	Wastewater Area	
Outfall				Surface Water	Private	Catchment	Sub-Catchment
Overflow							
Rising Main							
Sewer							