

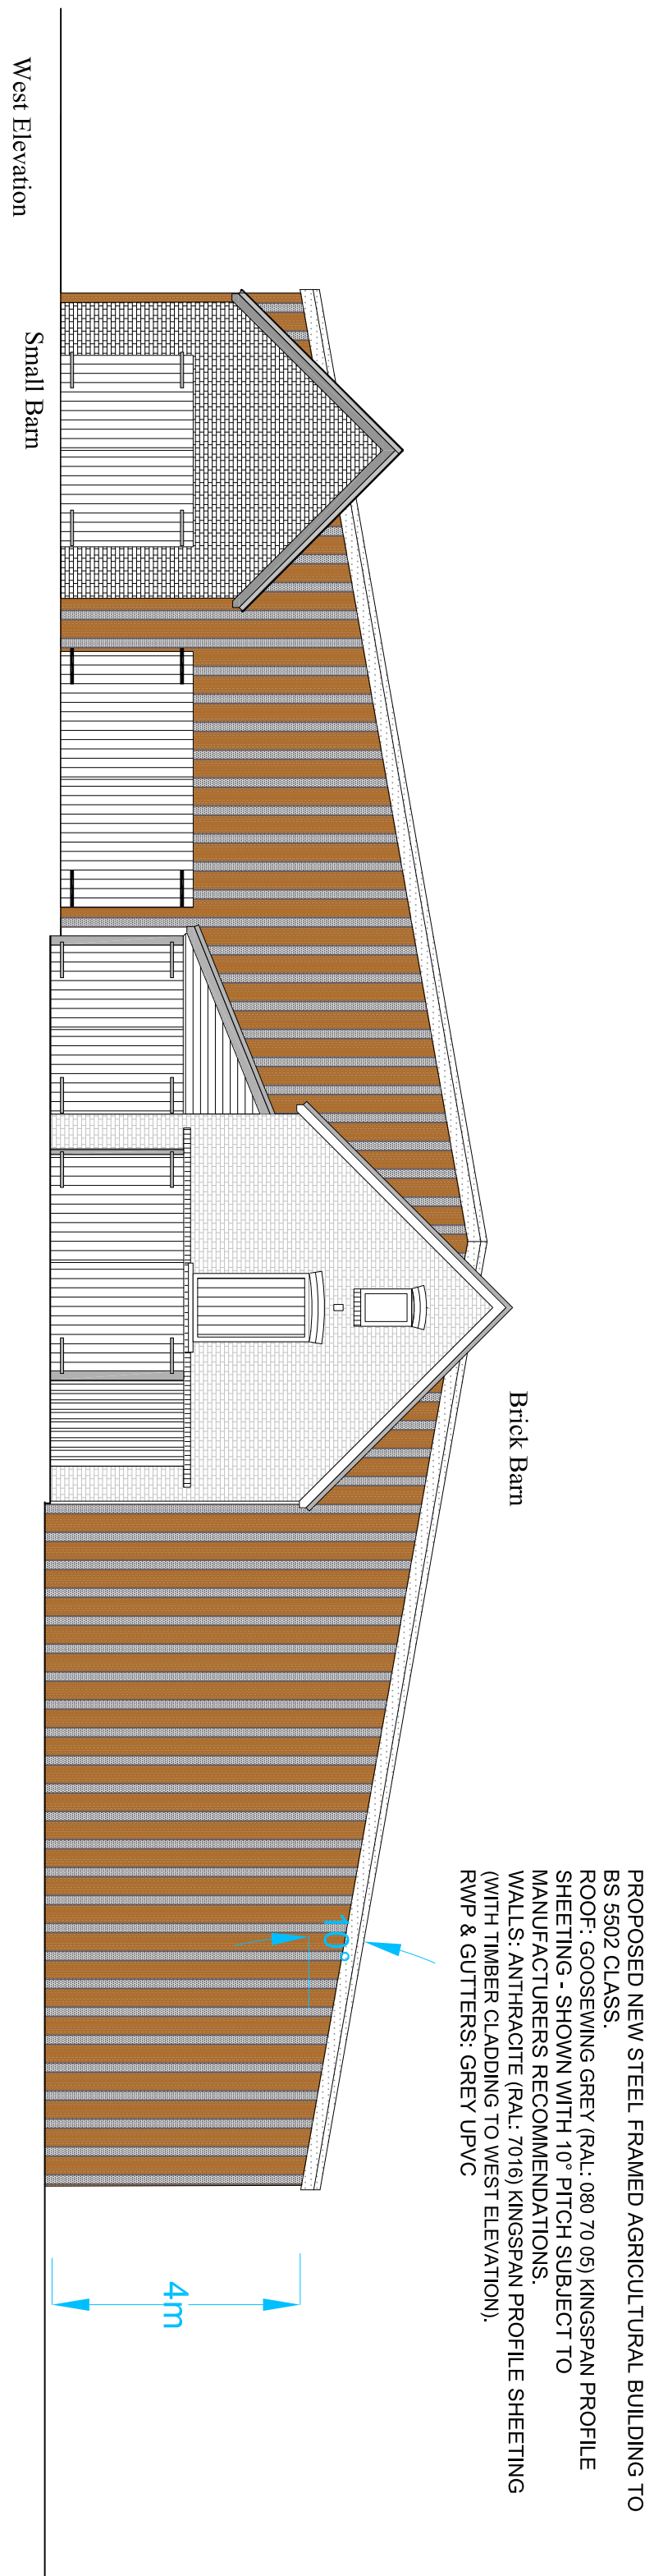
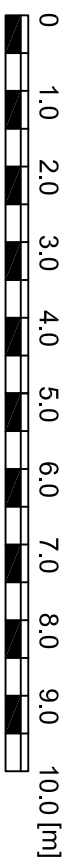
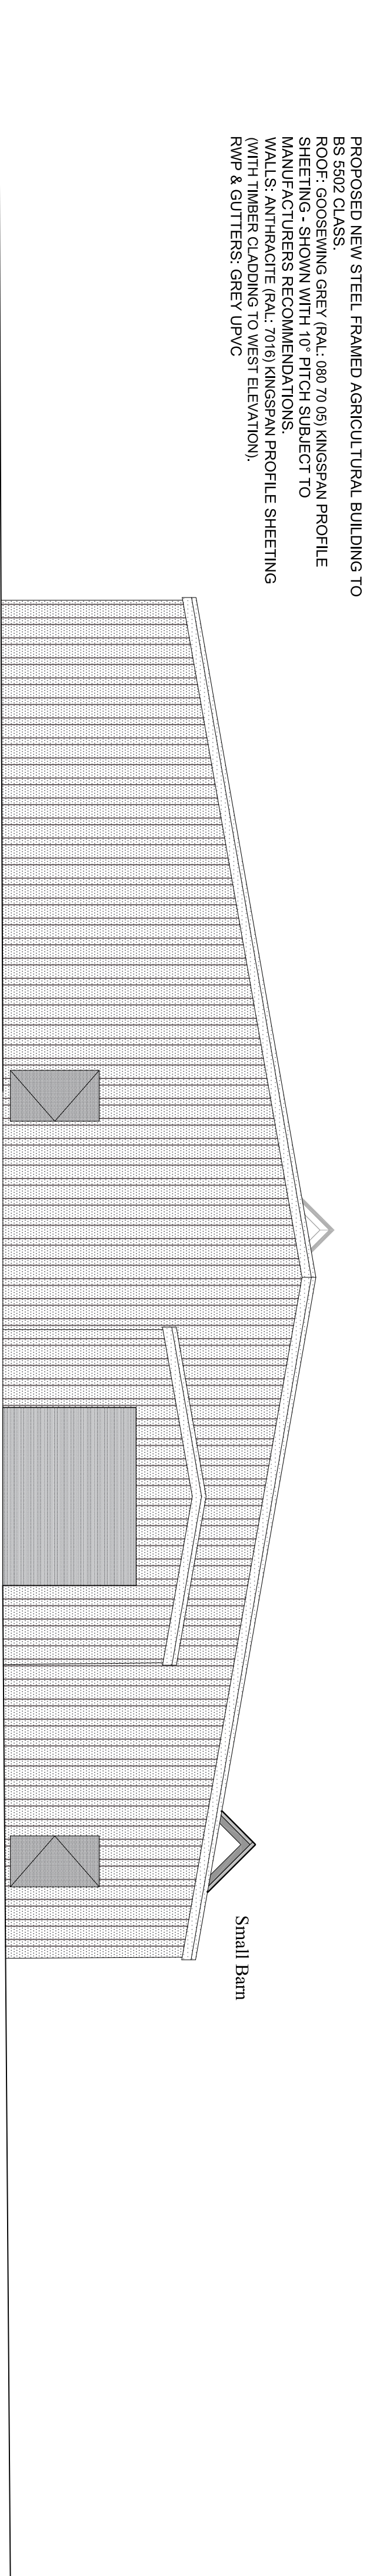


A1 PRINT

SCALE - 1:100

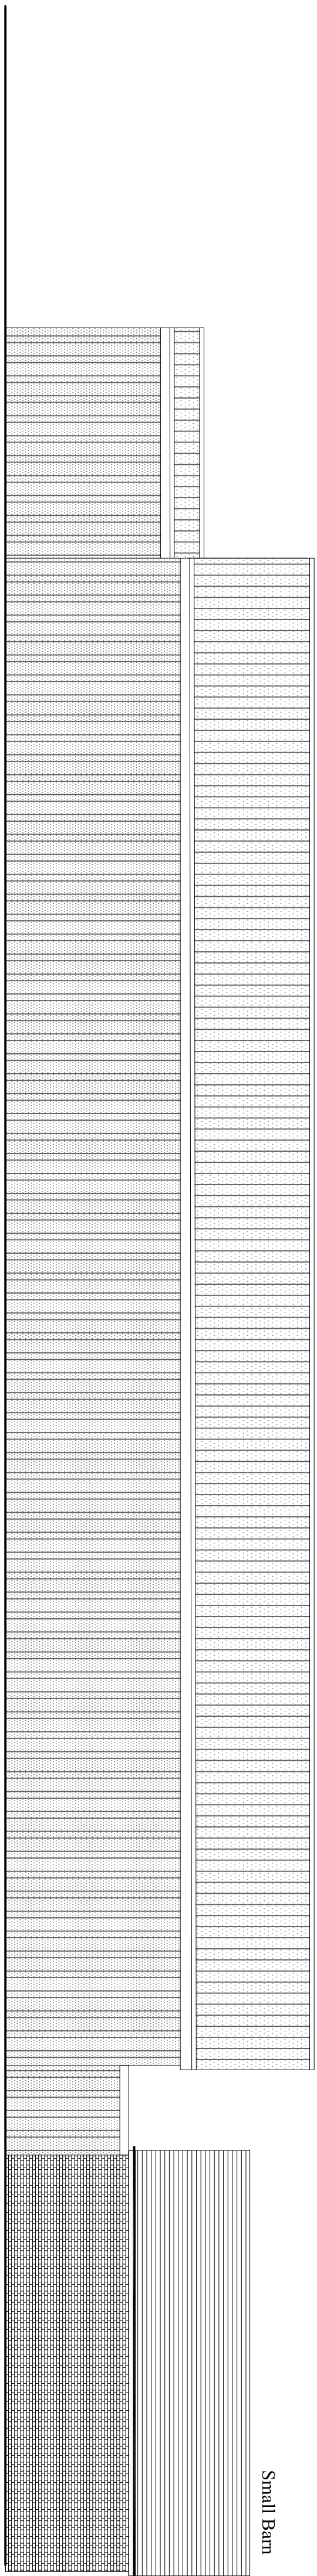

DESIGN INTENT

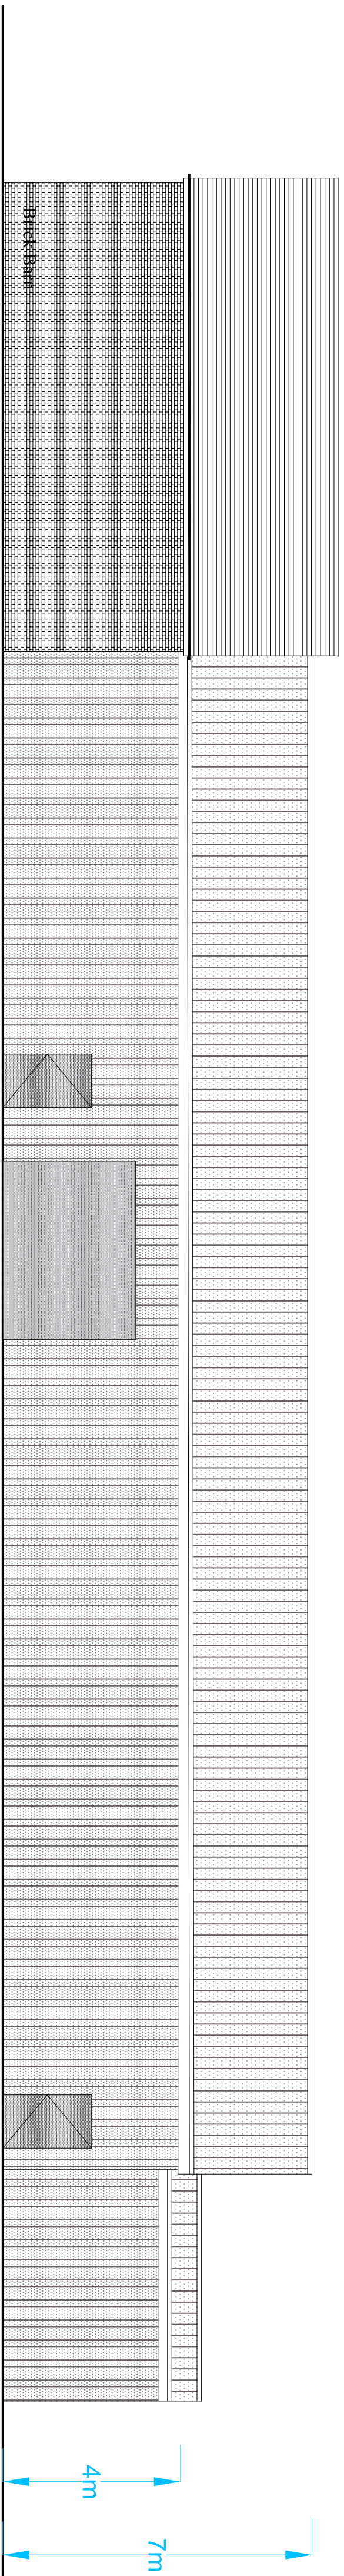

E	AMENDED FOLLOWING BA / TON REVIEW 23.10.25	BH	23.10.25
D	AMENDED FOLLOWING BA / TON REVIEW 13.10.25	BH	13.10.25
C	AMENDED FOLLOWING BA REVIEW 09.10.25	BH	12.10.25
B	AMENDED FOLLOWING BA REVIEW 07.10.25	BH	07.10.25
A	AMENDED FOLLOWING REVIEW EMAIL BA.14.09.25	BH	06.10.25

Rev.	By	Date
------	----	------

Hollington
AGENCY LTD
E-mail: ben@hollington-architects.co.uk
Tel: 07794 763424

Site
LEONARDSLEE HORSE SHED
LOWER BEEDING, HORSHAM, WEST SUSSEX, RH13 6PP

Title
 ELEVATIONS
 AS PROPOSED

Project Manager/ Checked	Drawn By BH	Scale AS NOTED@A1	Date OCT'25
Arch./Des. HA	Drawing Number 24:33/04	Rev. E	

NOTE:

The Contractor is to check and verify all building and site dimensions, levels and sewer invert levels at connection points before work starts. This drawing must be read with and checked against any structural or other specialist drawings provided.

The Contractor is to comply in all respects with the current Building Regulations whether or not specifically stated on these drawings. This drawing is not intended to show details of foundation or ground conditions. Each area of ground relied upon to support the structure depicted must be investigated by the Contractor and suitable methods of foundation be provided.

PRELIMINARY