


Greenslade
Wood



Ordnance Survey, (c) Crown Copyright 2024. All rights reserved. Licence number 100022432

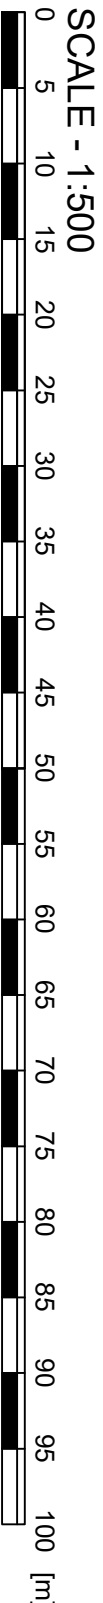



EXISTING BLOCK PLAN

SCALE 1:500

Greenslade
Wood



Ordnance Survey, (c) Crown Copyright 2024. All rights reserved. Licence number 100022432

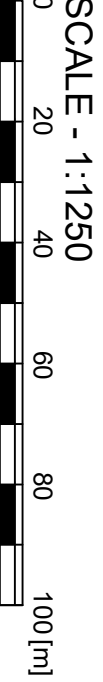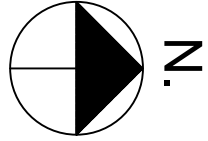

EXISTING LOCALITY PLAN

SCALE 1:1250

NOTE:

The Contractor is to check and verify all building and site dimensions, levels and sewer invert levels at connection points before work starts. This drawing must be read with and checked against any structural or other specialist drawings provided. The Contractor is to comply in all respects with the relevant Building Regulations whether or not specifically stated on these drawings. This drawing is not intended to show details of foundation or ground conditions. Each area of ground relied upon to support the structure depicted must be investigated by the Contractor and suitable methods of foundation be provided.

Rev.		By	Date
 AGENCY LTD Tel: 01934 783434 Email: ben@hellington-architects.co.uk			
Site Mannings Heath Golf & Wine Estate HAMMERPOND ROAD, HORSHAM, RH13 6PG			
Title EXISTING LOCALITY & BLOCK PLANS			
Project Manager/Checked	Drawn By	Scale	Date
BH	ASNOTED@A		JUNE24
Arch/Des	Drawing Number		Rev.
HA	24.33/16		