



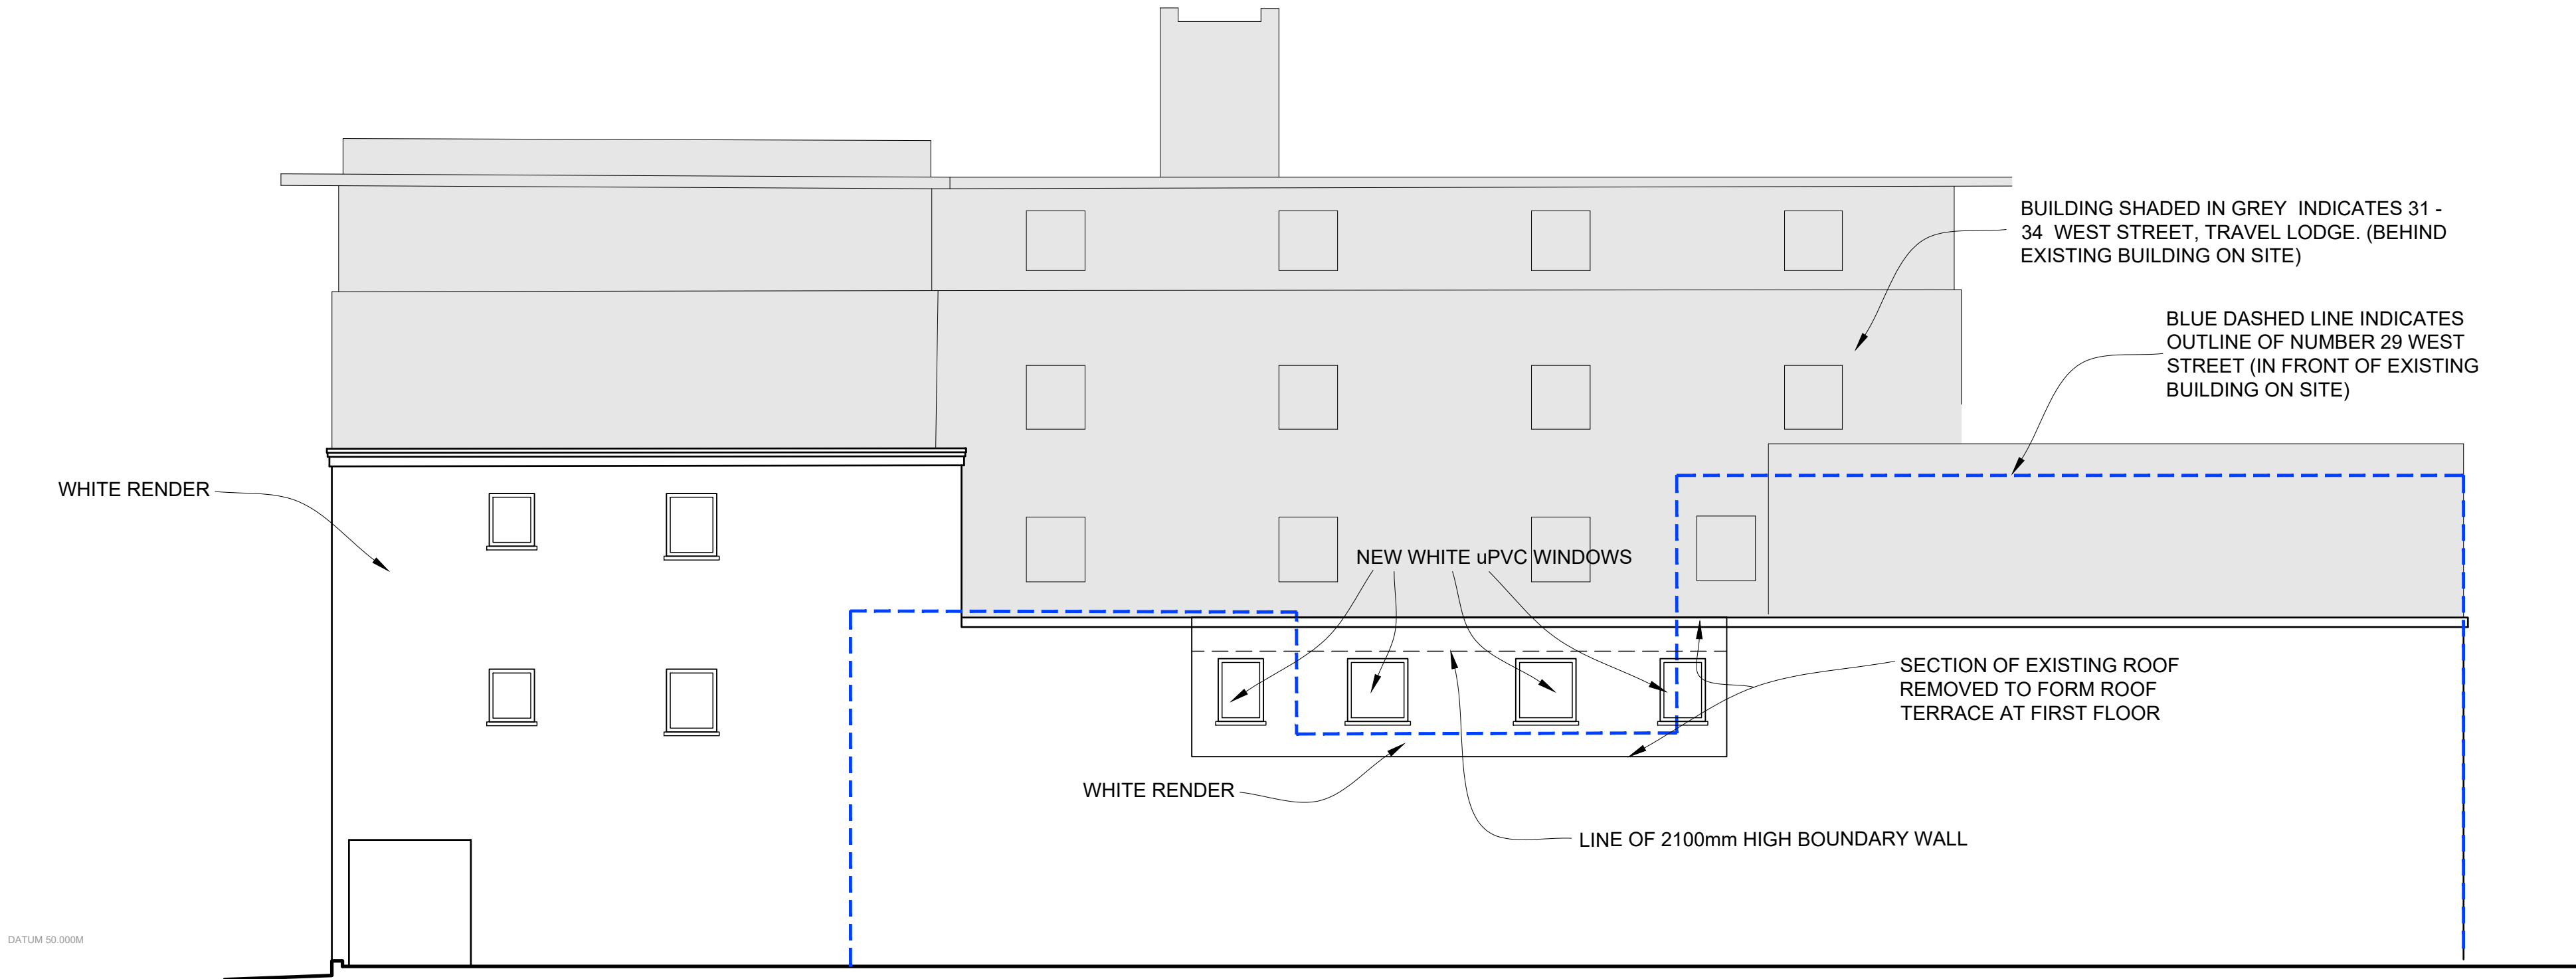

SIDE (EAST) ELEVATION 1:100

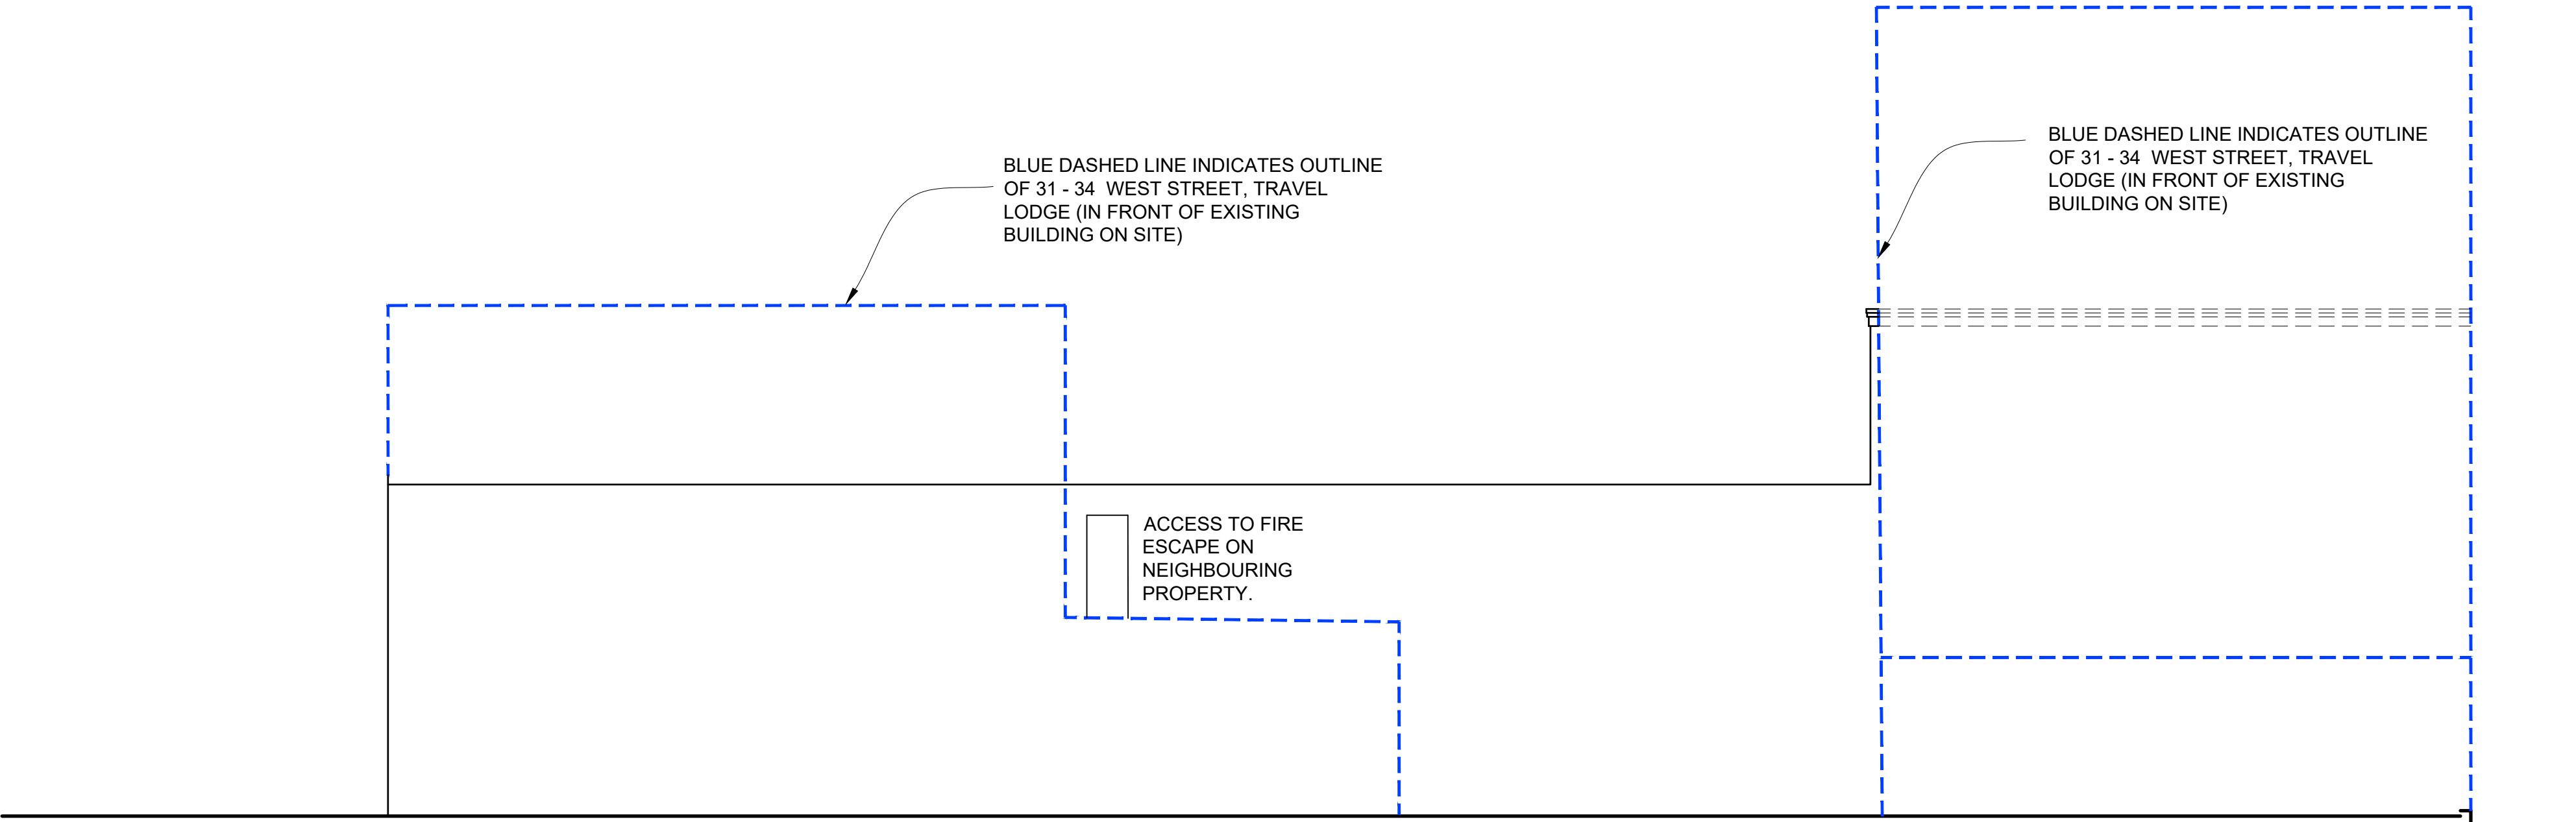

SIDE (WEST) ELEVATION 1:100