



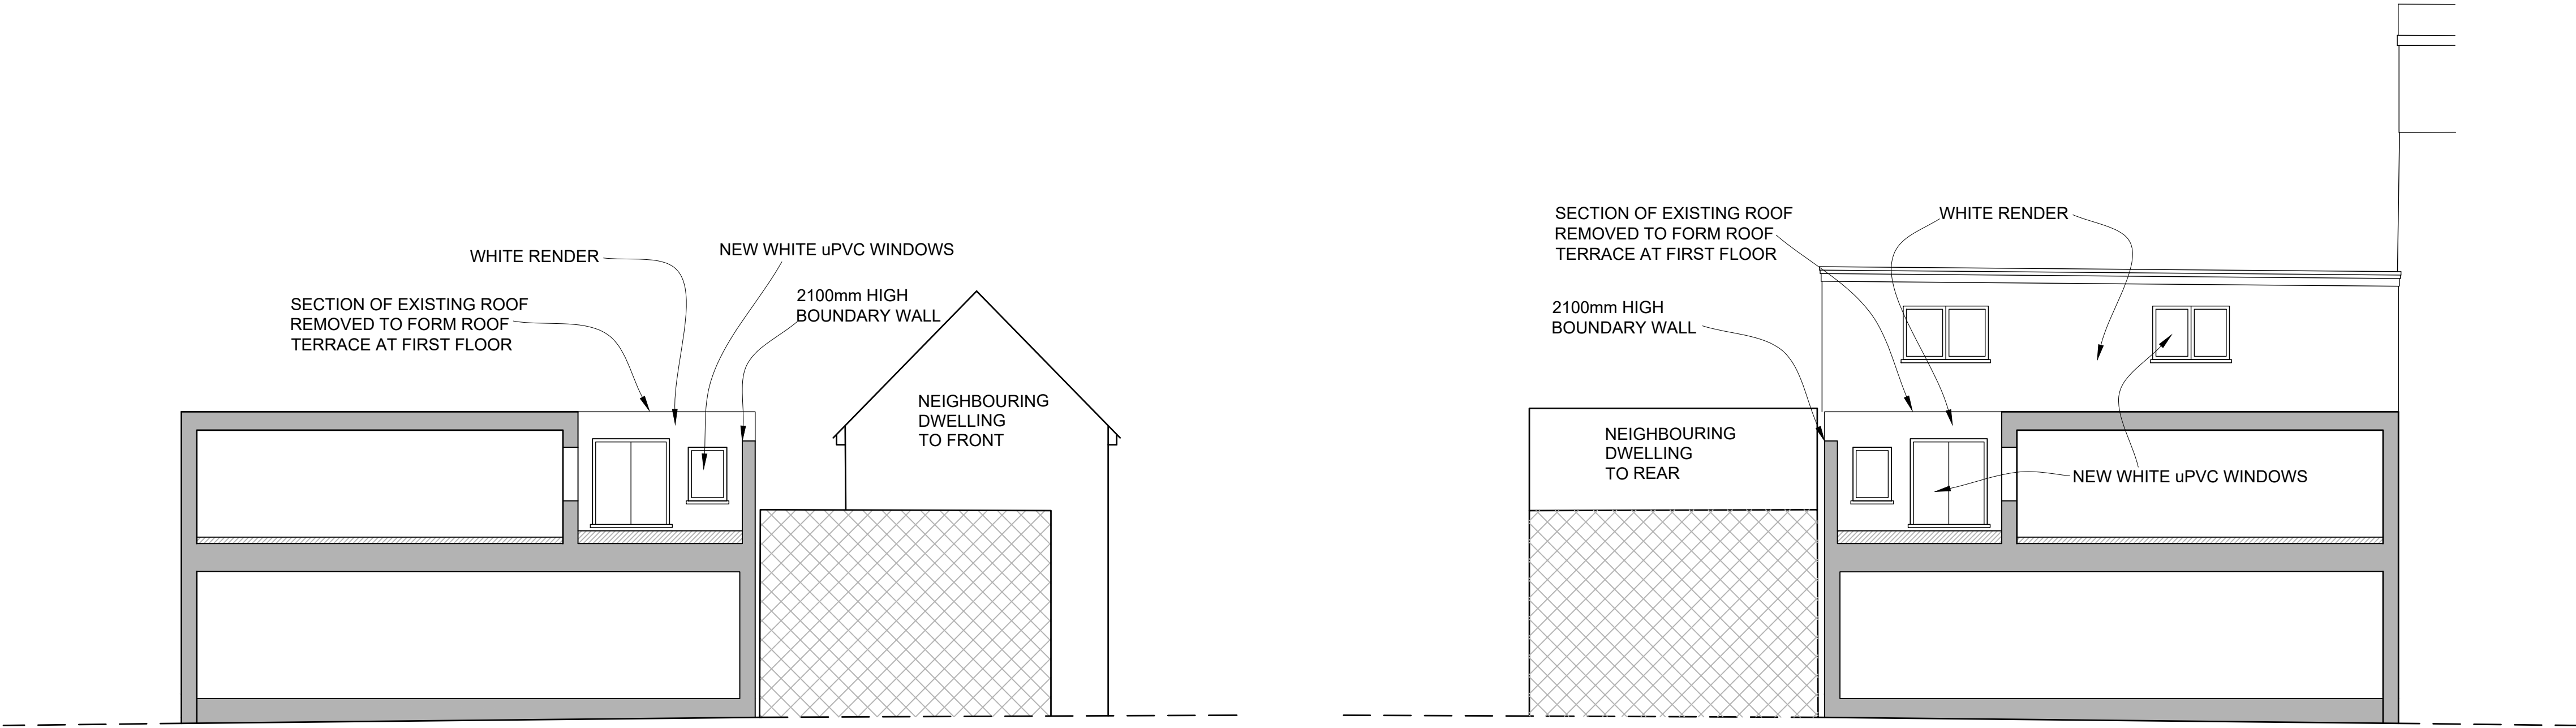

ELEVATION / SECTION A-A 1:100

ELEVATION / SECTION B-B 1:100

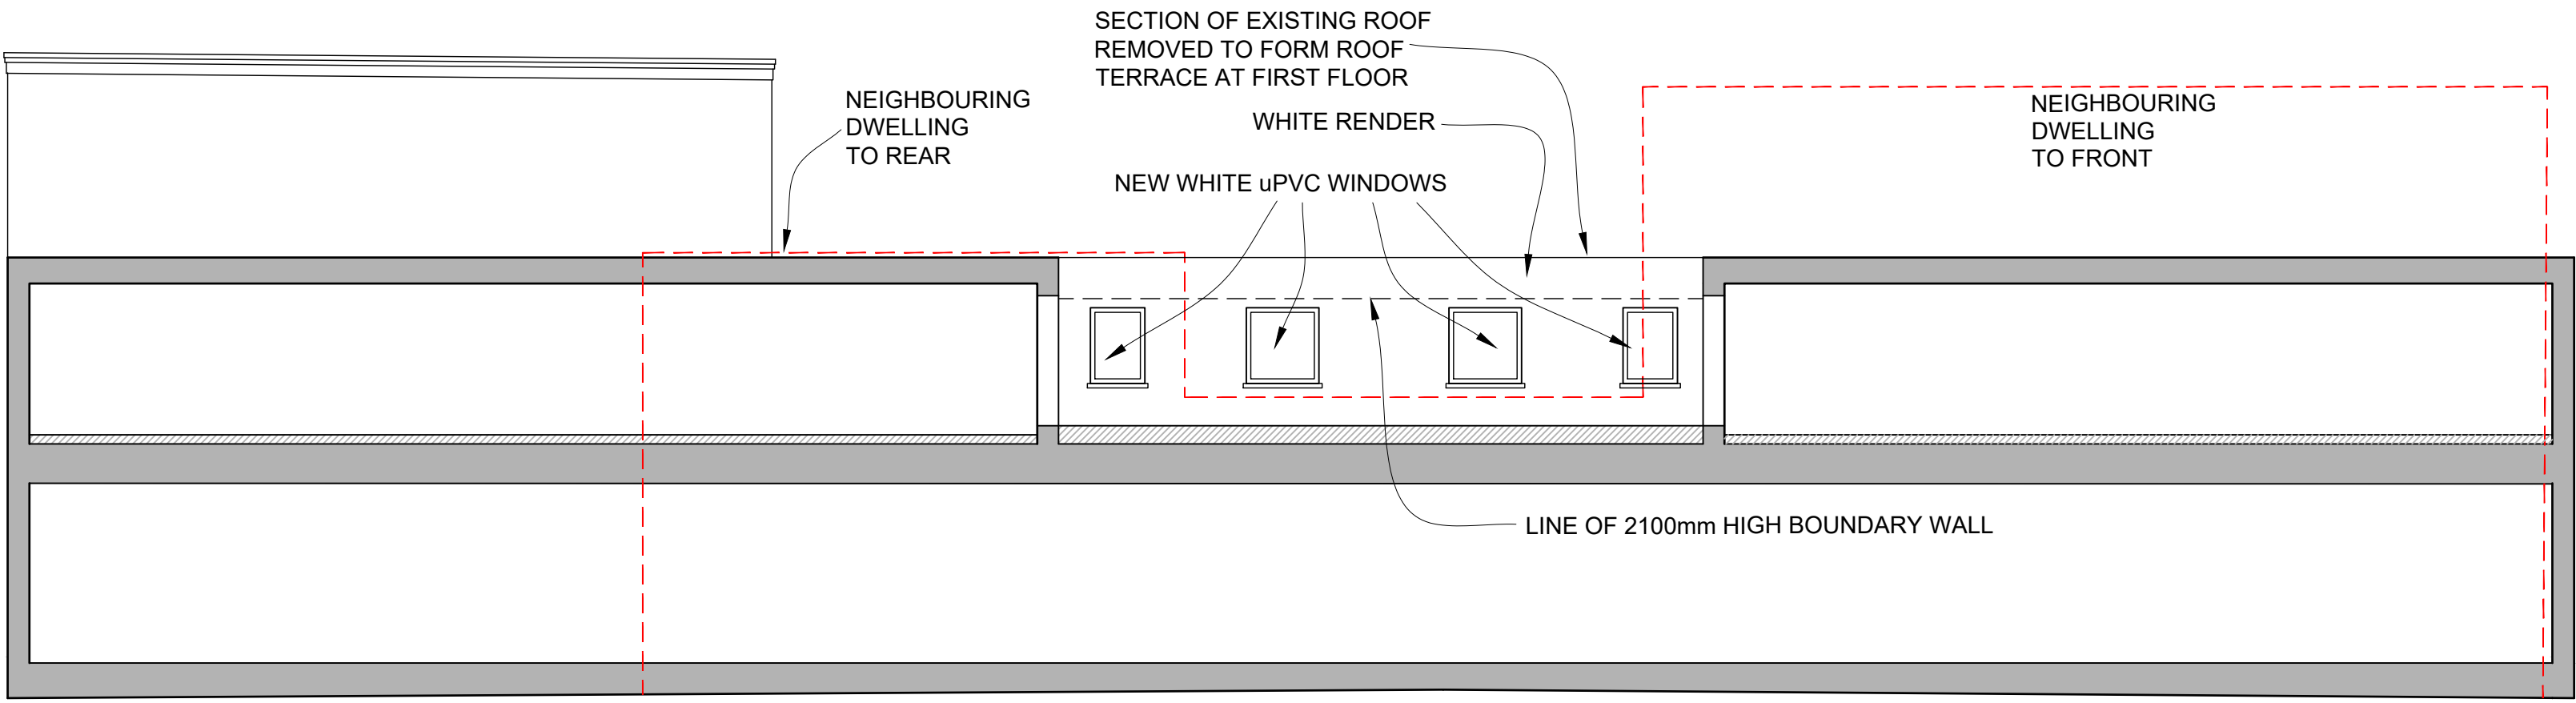

ELEVATION / SECTION C-C 1:100