




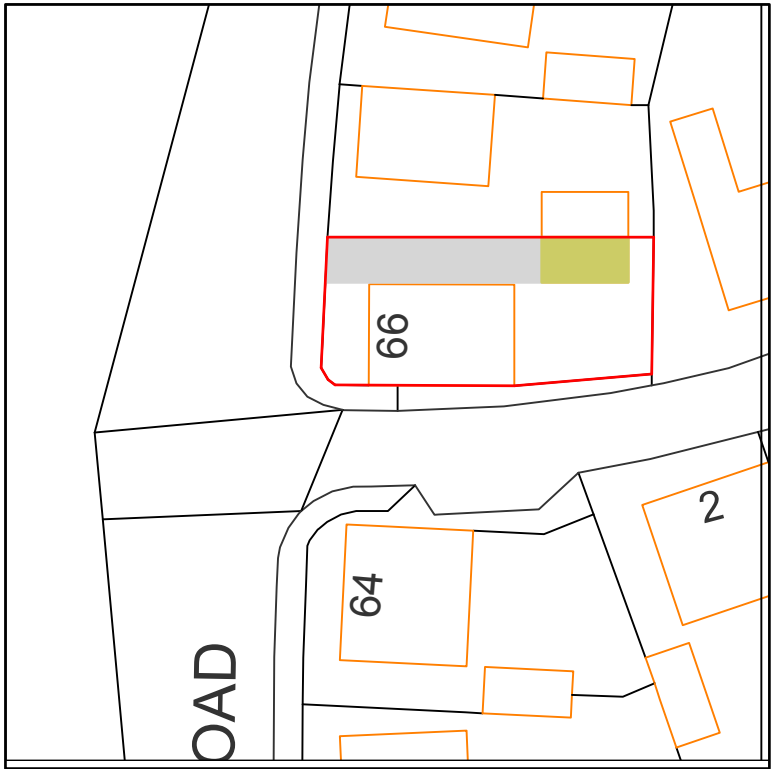

SITE LOCATION
SCALE 1:500

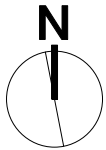

BLOCK PLAN
SCALE 1:500

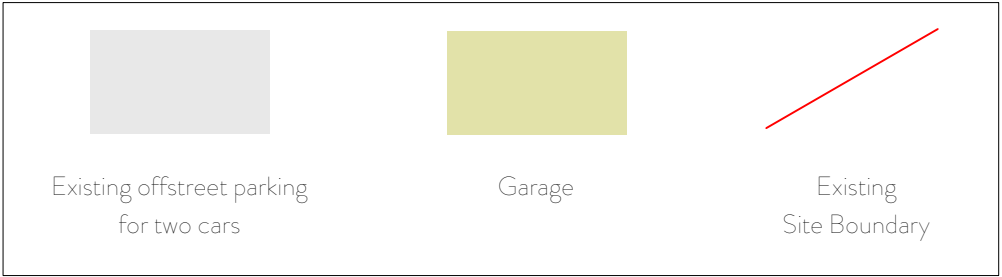

Sheet Title Site Location and Block Plan
Client Mr & Mrs Sclanders
Address 66 Rookfield, RH12 0AX
Drawing Planning Document
Scale 1:500 @ A3
Date February 2026

Notes: Should there be any conflict between details and measurements on this or any other KLB HOMES drawing, KLB HOMES should be informed prior to construction on site. Until full approval of both planning and building regulations have been granted, all drawings are preliminary and are not for construction. If any work commences prior to approval being granted, it is entirely at his/her own risk. This drawing is subject to Copyright ©. All drawings remain the copyright of KLB HOMES and may not be copied or reproduced without written consent of KLB HOMES.