

Address

Hillybarn Farm, The
Mount, Ifield, Crawley,
West Sussex, RH11 0LF

Drawing

Site:

Existing

Location Plan

Scale @ A3

1:1250

Drawn:	Issued:
03.10.2022	03.10.2022
Drawn By	Checked By
MD	BK


Job No.
2209HI_R0

Drawing No.
2209HI_R0_000


Status
FOR COMMENT

Revisions:
R.0

Notes:
Application Area: 1275.66 m²

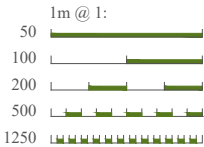

Ordnance Survey
Ukmapcentre.com

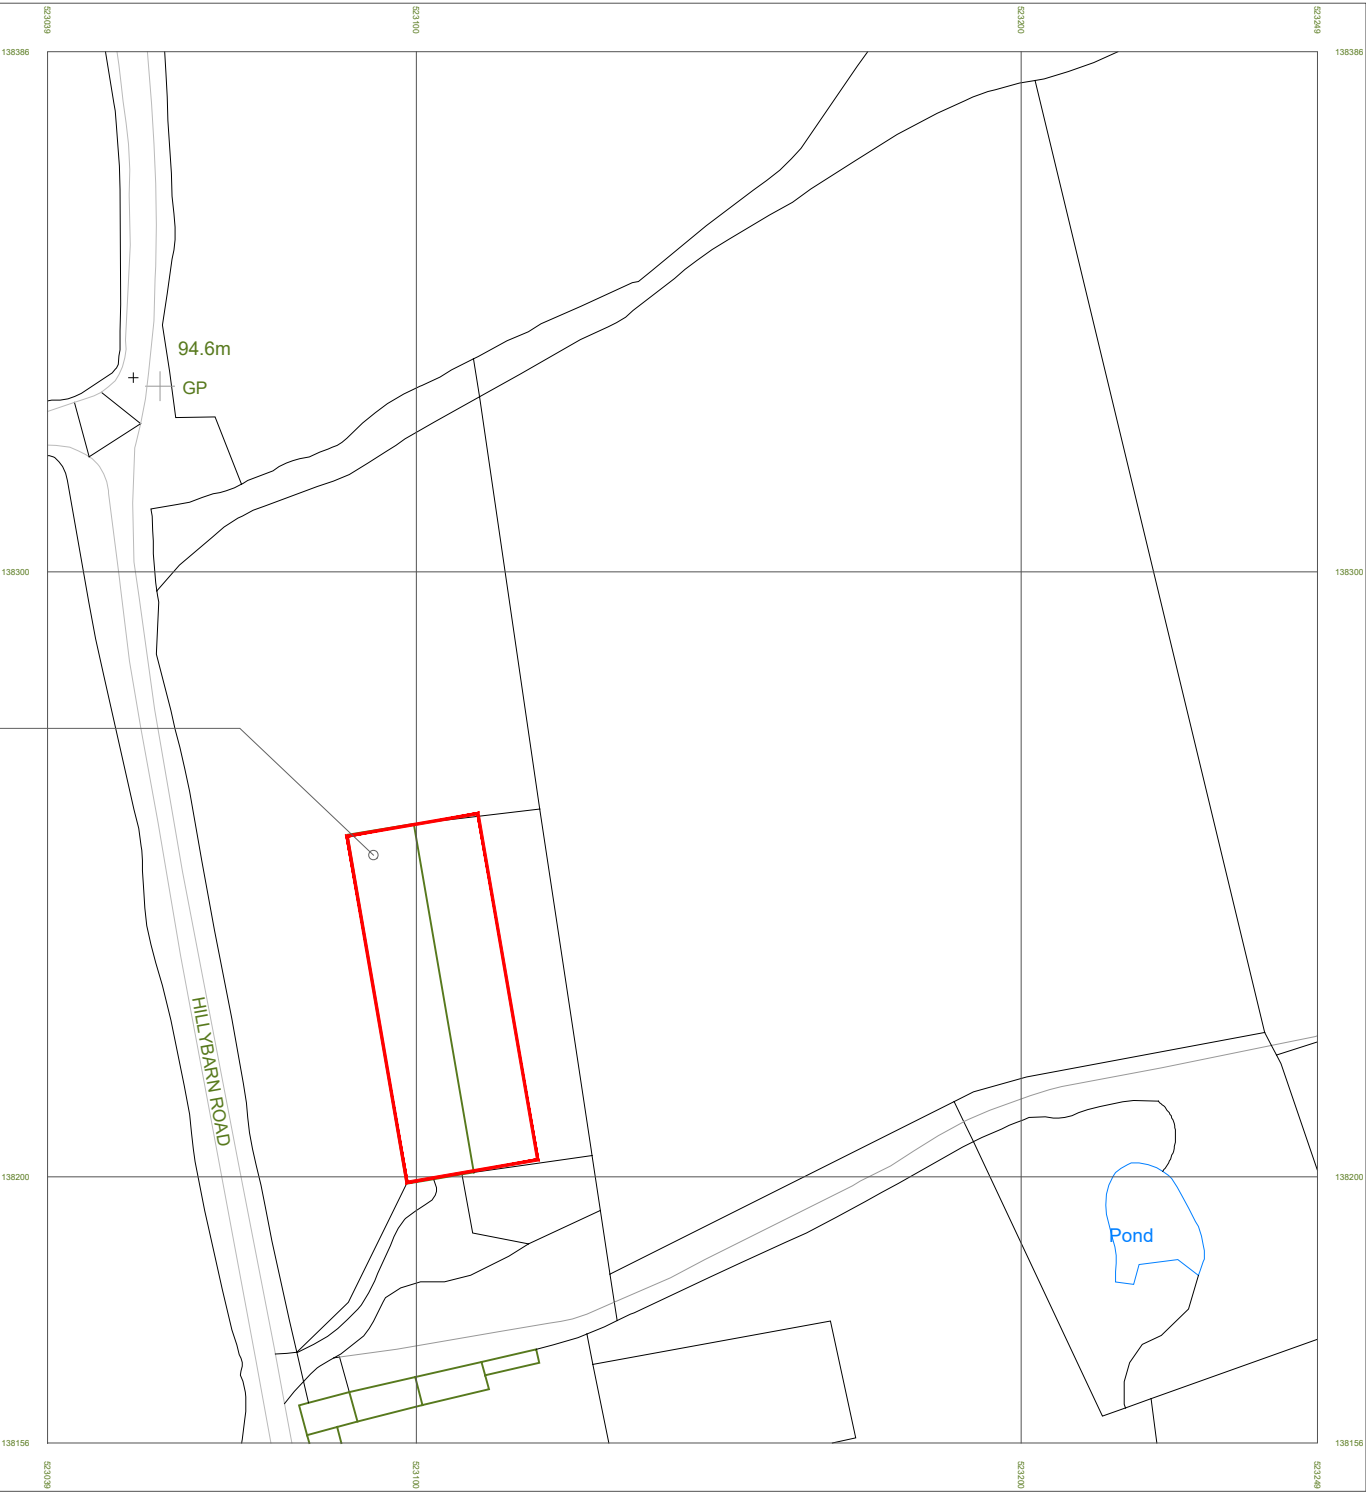

Serial number: 249968
©rown copyright and database right 2022
Ordnance Survey licence 100048957
Reproduction in whole or in part is prohibited
without the prior permission of Ordnance Survey



Location Plan

1:1250 EXISTING