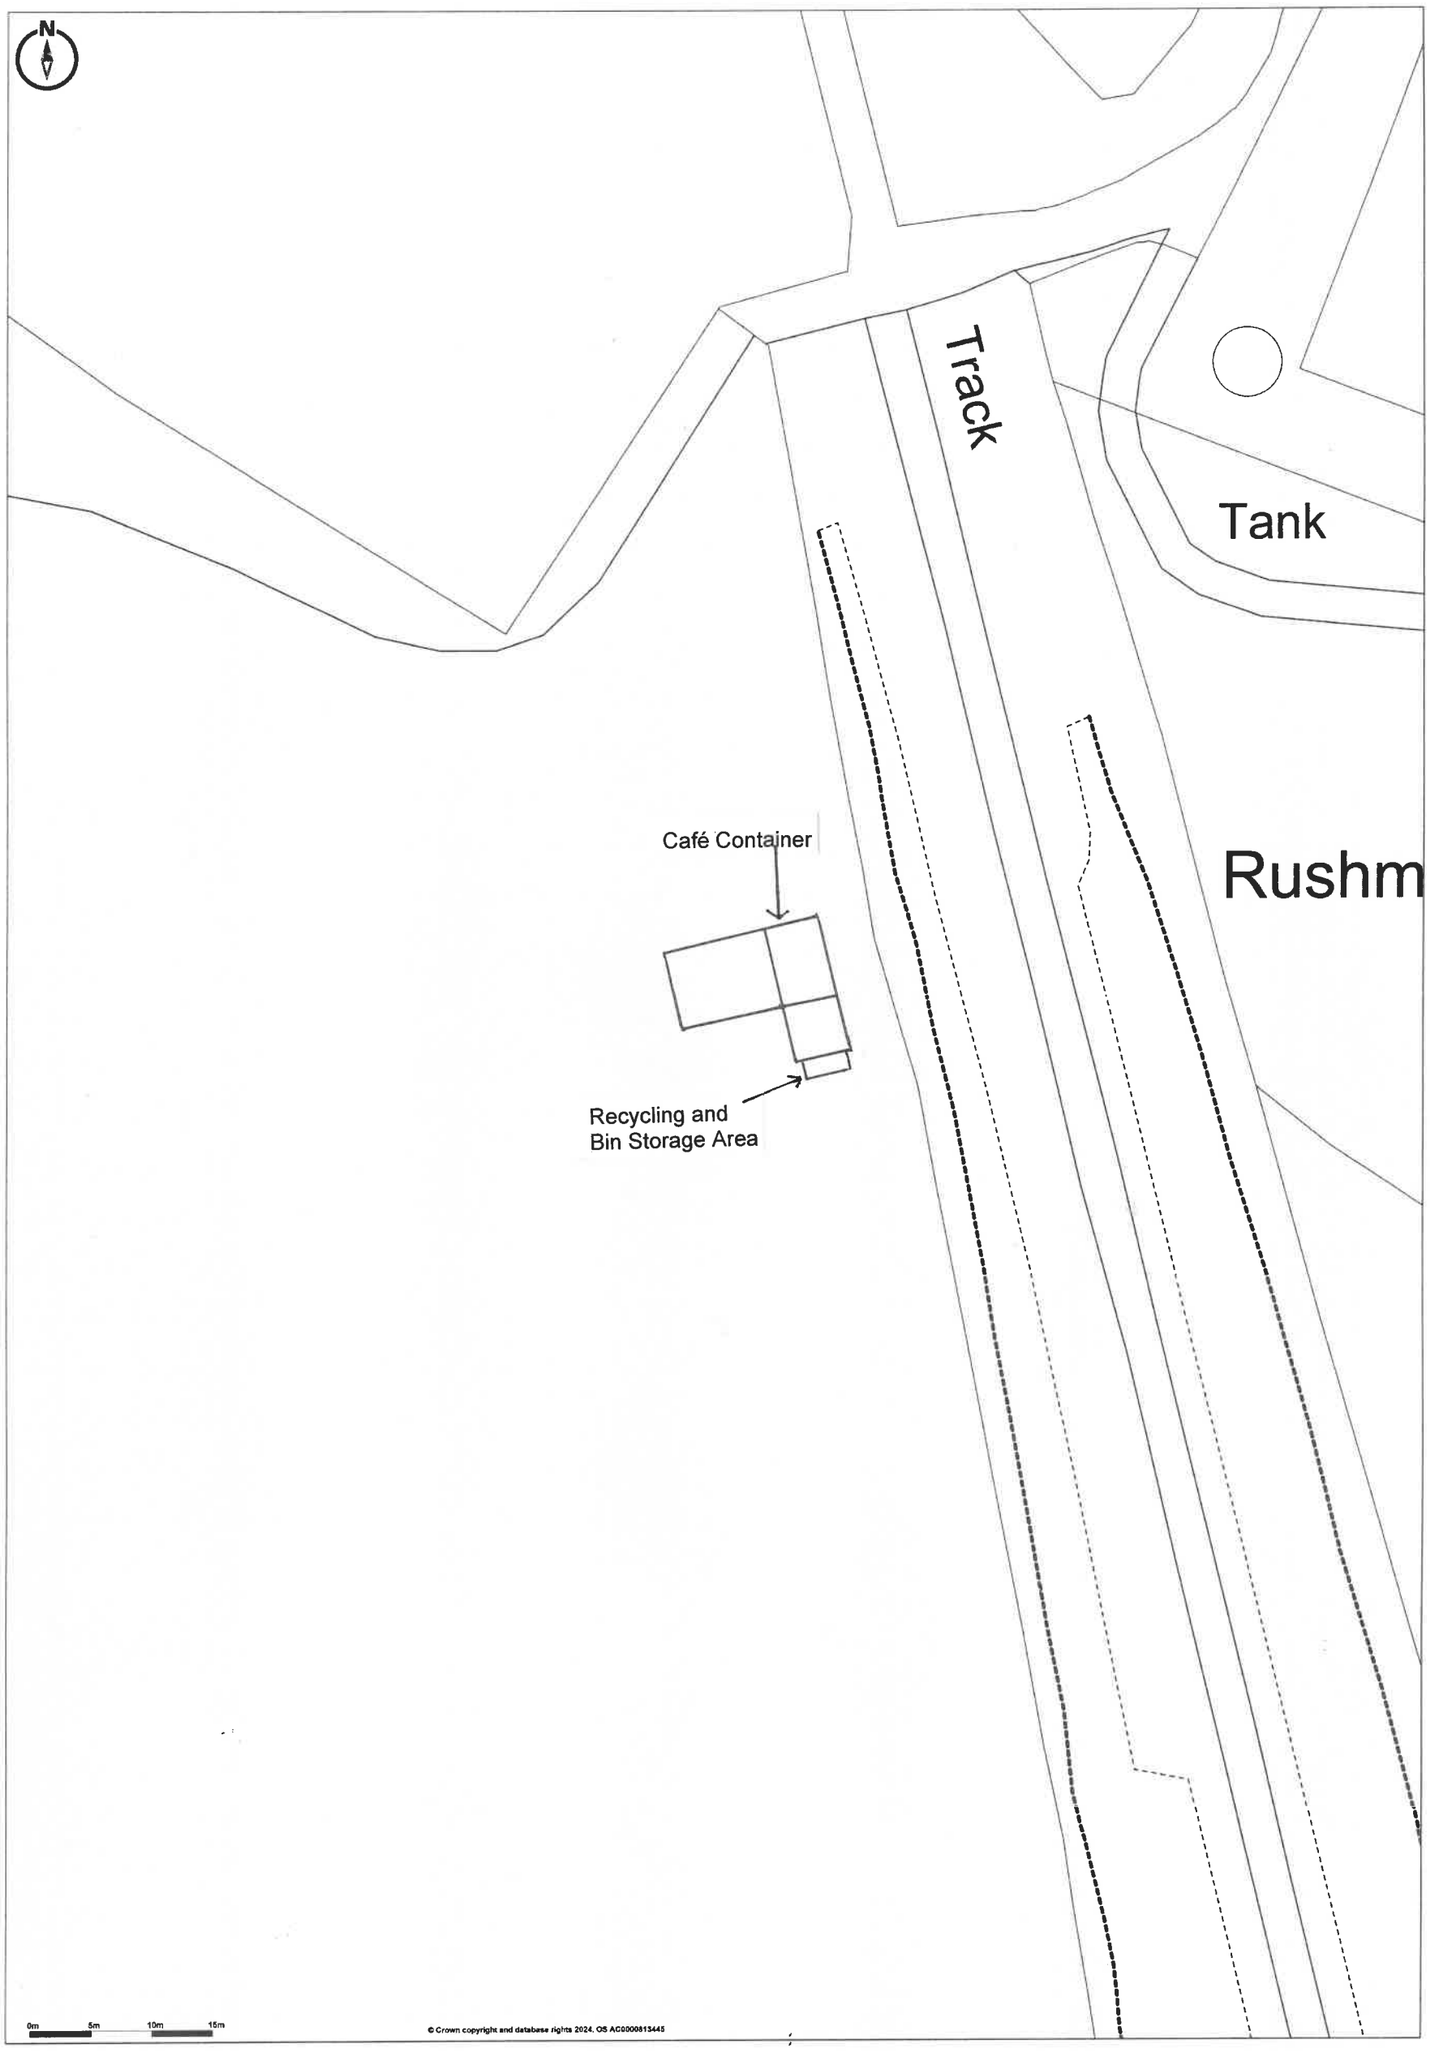


Promap
© LANDMARK INFORMATION

© Crown copyright and database rights 2024. OS AC0000813445
Plotted Scale - 1:500. Paper Size - A3

PLAN	**KCC2985/11**		
TITLE	**Storage of Refuse and Recycling Plan**		
SITE	**Browns Farm, Henfield**		
CLIENT	Kieran Berrett		
NUMBER	KCC2985/11 04/24ec		
DATE	April 2024	**SCALE**	1:500 at A3

KERNON COUNTRYSIDE CONSULTANTS LTD
Greenacres Barn, Purton Stoke, Swindon SN5 4LL
Tel 01793 771333 Email info@kernon.co.uk
This plan is reproduced from the Ordnance Survey
under copyright licence 100015226