



PROPOSED SITE SECTION A-A

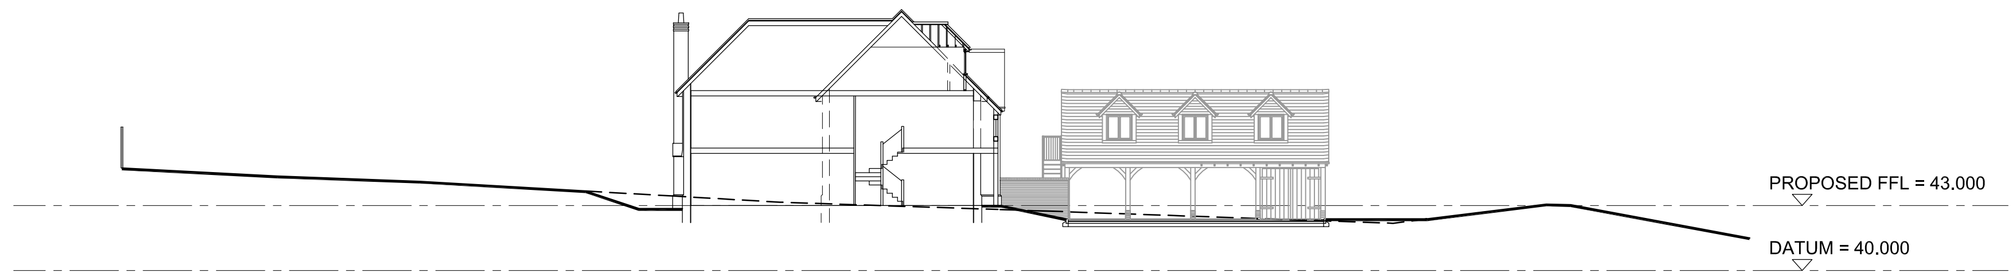

PROPOSED SITE SECTION B-B

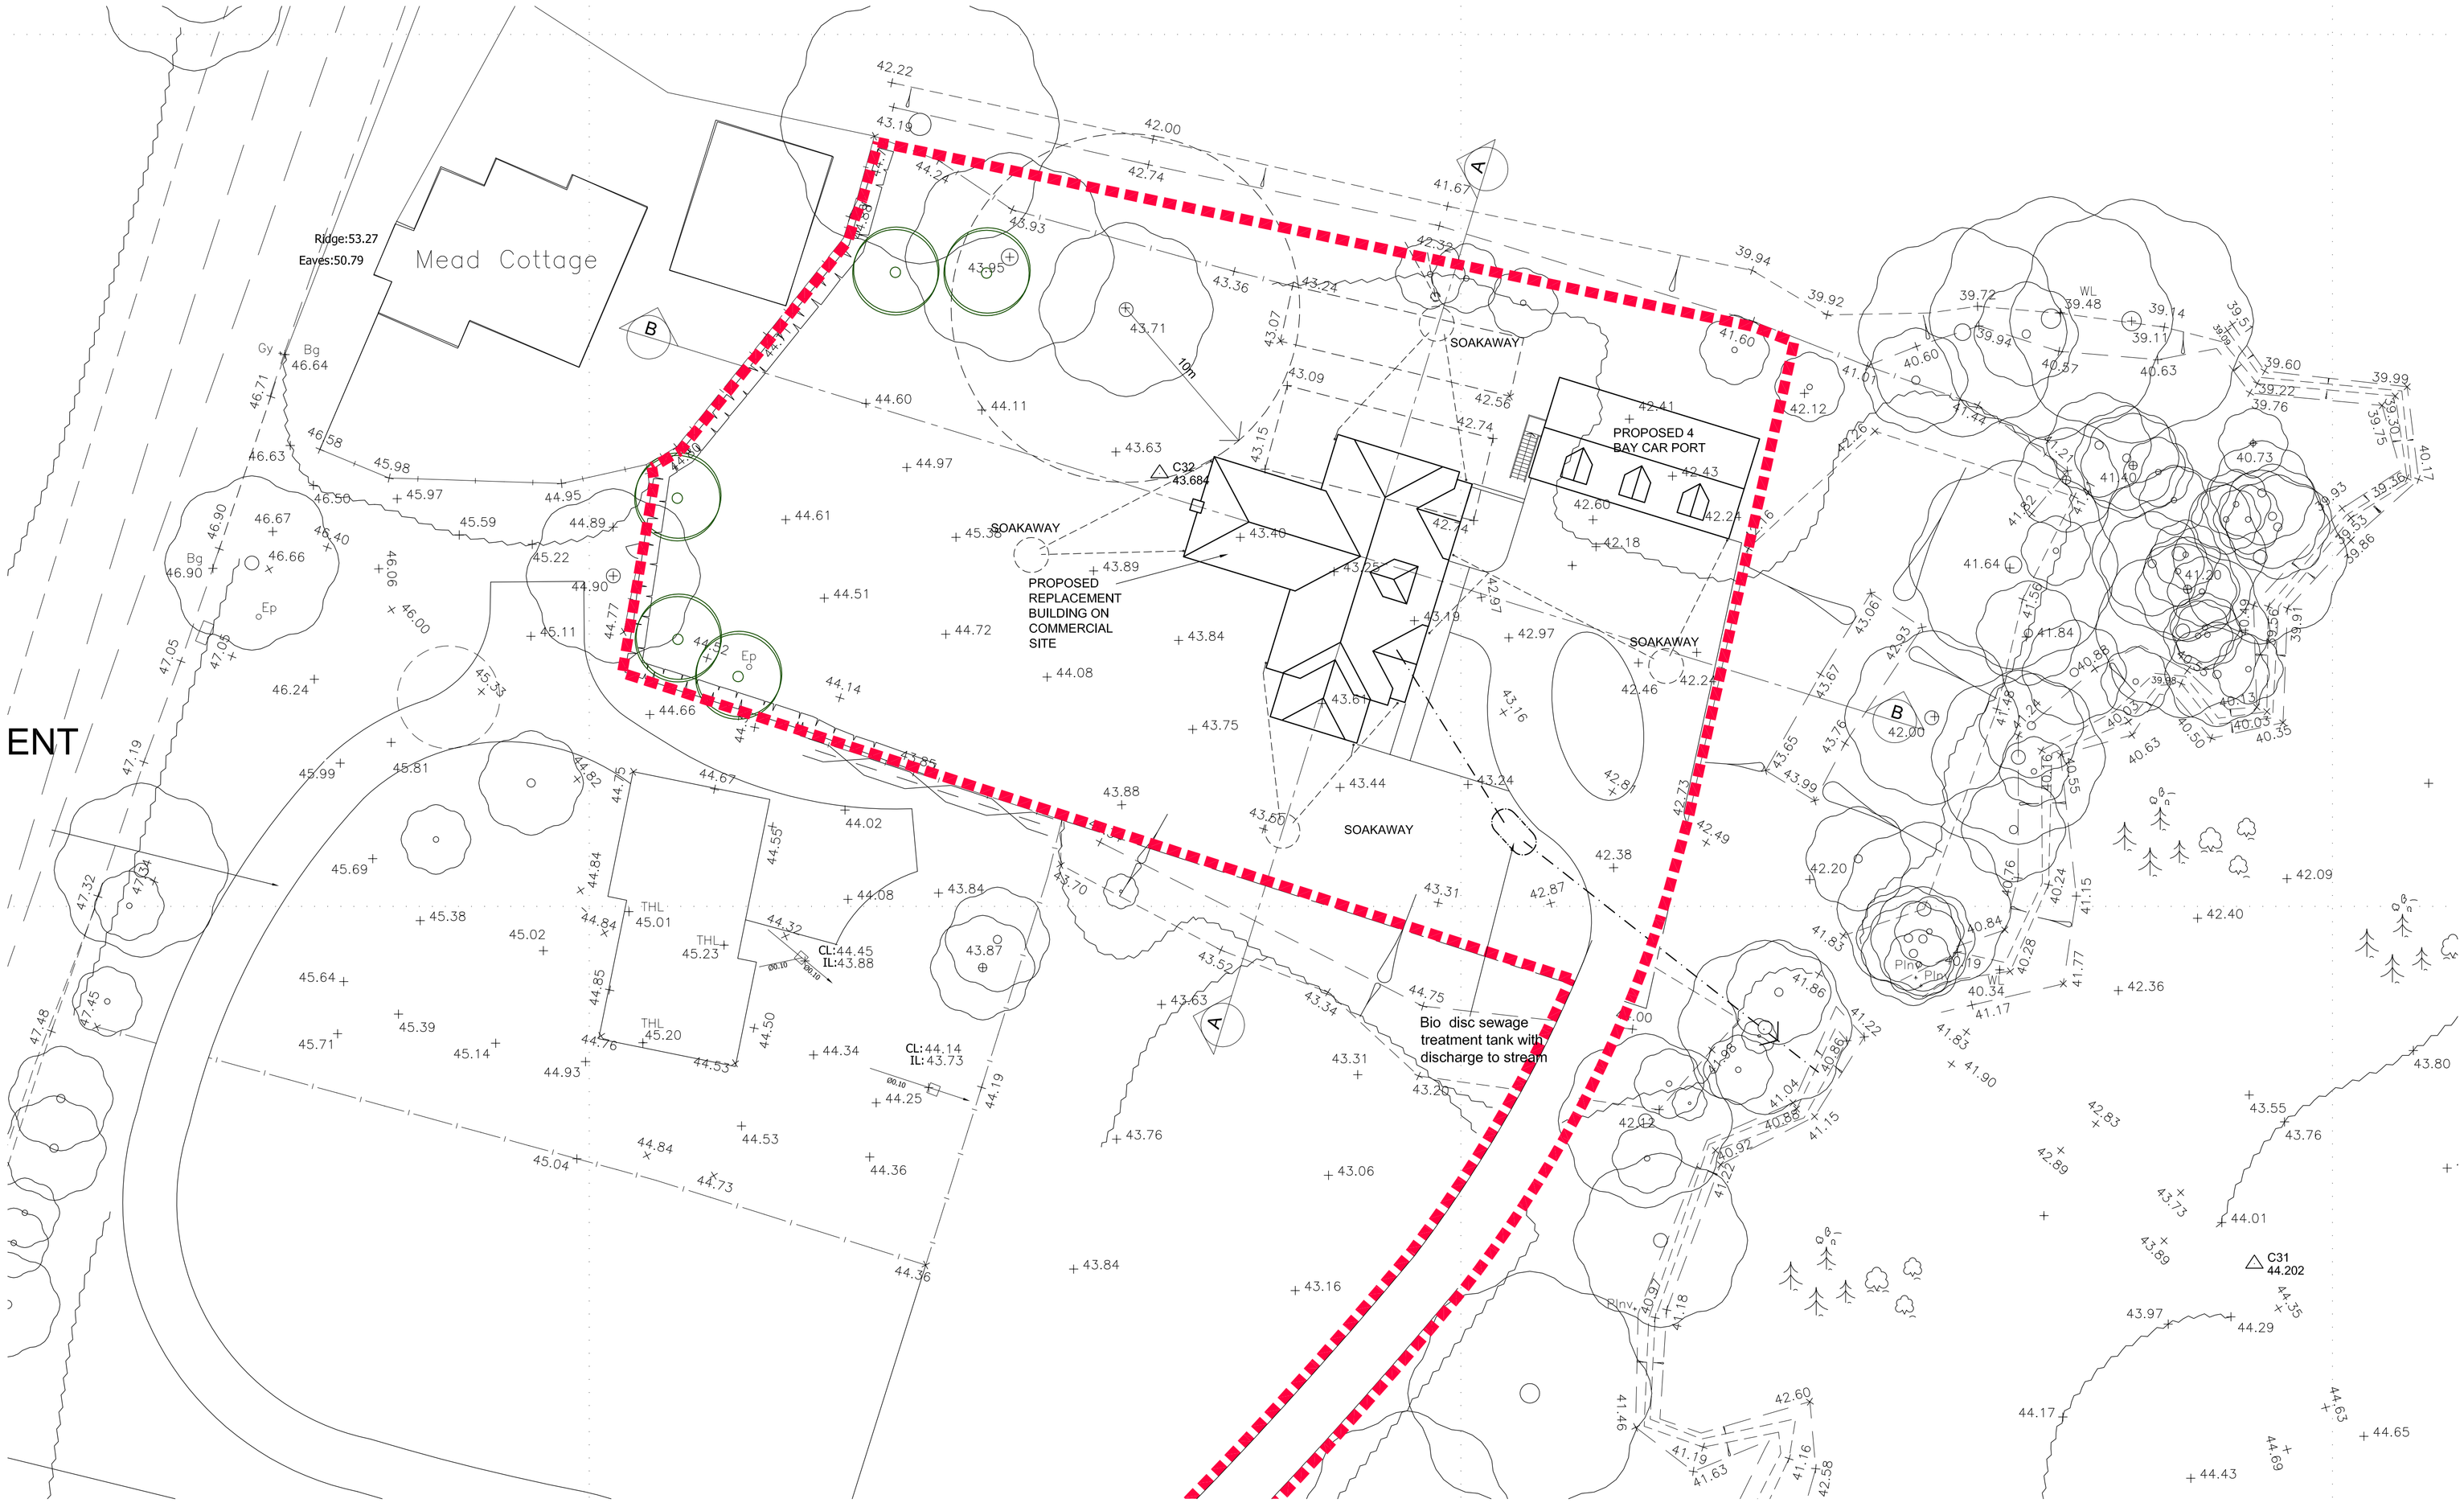

SCALE BAR

N

G 09-11-21 Boundary position amended.
F 20-08-13 Dwelling /garage repositioned.
E 02-07-13 Driveway altered for non-material amendment.
D 20-03-12 Issued for Approval
C 15-03-12 Amended to Client's comments.
B 12-03-12 Drainage added.
A 17-02-12 Mead Cottage added.

NOTES:-

THIS DRAWING IS TO BE READ IN CONJUNCTION WITH DRAWING NOS. - INCLUSIVE TOGETHER WITH STRUCTURAL ENGINEERS CALCS / DETAILS AT ALL TIMES

All works are to be carried out in accordance with the relevant sections of the current Building Regulations, Structural Engineers details and calculations (where applicable), Codes of Practice and Manufacturers recommendations

The Contractor is to ensure adequate precautions are taken in respect of Health and Safety legislation throughout the duration of the works.

Figured dimensions are to take precedence over scaled dimensions. The contractor is to verify all dimensions on site prior to commencing work and must notify the client of any discrepancies immediately.

The Contractor is to check all wall widths and spans prior to ordering any lintols or beams.

THIS SPECIFICATION DOES NOT PURPORT TO COVER EACH AND EVERY ITEM REQUIRED TO COMPLETE THE PROJECT. THE CONTRACTOR IS ADVISED TO VERIFY THE FULL EXTENT OF THE WORKS WITH THE ARCHITECT / CLIENT.

[redacted]

JAYE FORD
ARCHITECTURE LTD

MANLEYS
MANLEYS HILL
STORRINGTON
WEST SUSSEX
RH20 4BT
TEL:01903 745393

CLIENT
Slinfold LLP

JOB TITLE
Mead Farm, Stane Street, Slinfold.
Proposed Replacement Building on Commercial Site.

DRAWING TITLE
Proposed Site Plan & Sections

DRAWN | CHECKED

DATE
Jan, 2012

SCALE
1:200@A1

JOB No.

DRAWING No.
2616 / 2

REV.
B C D E F G