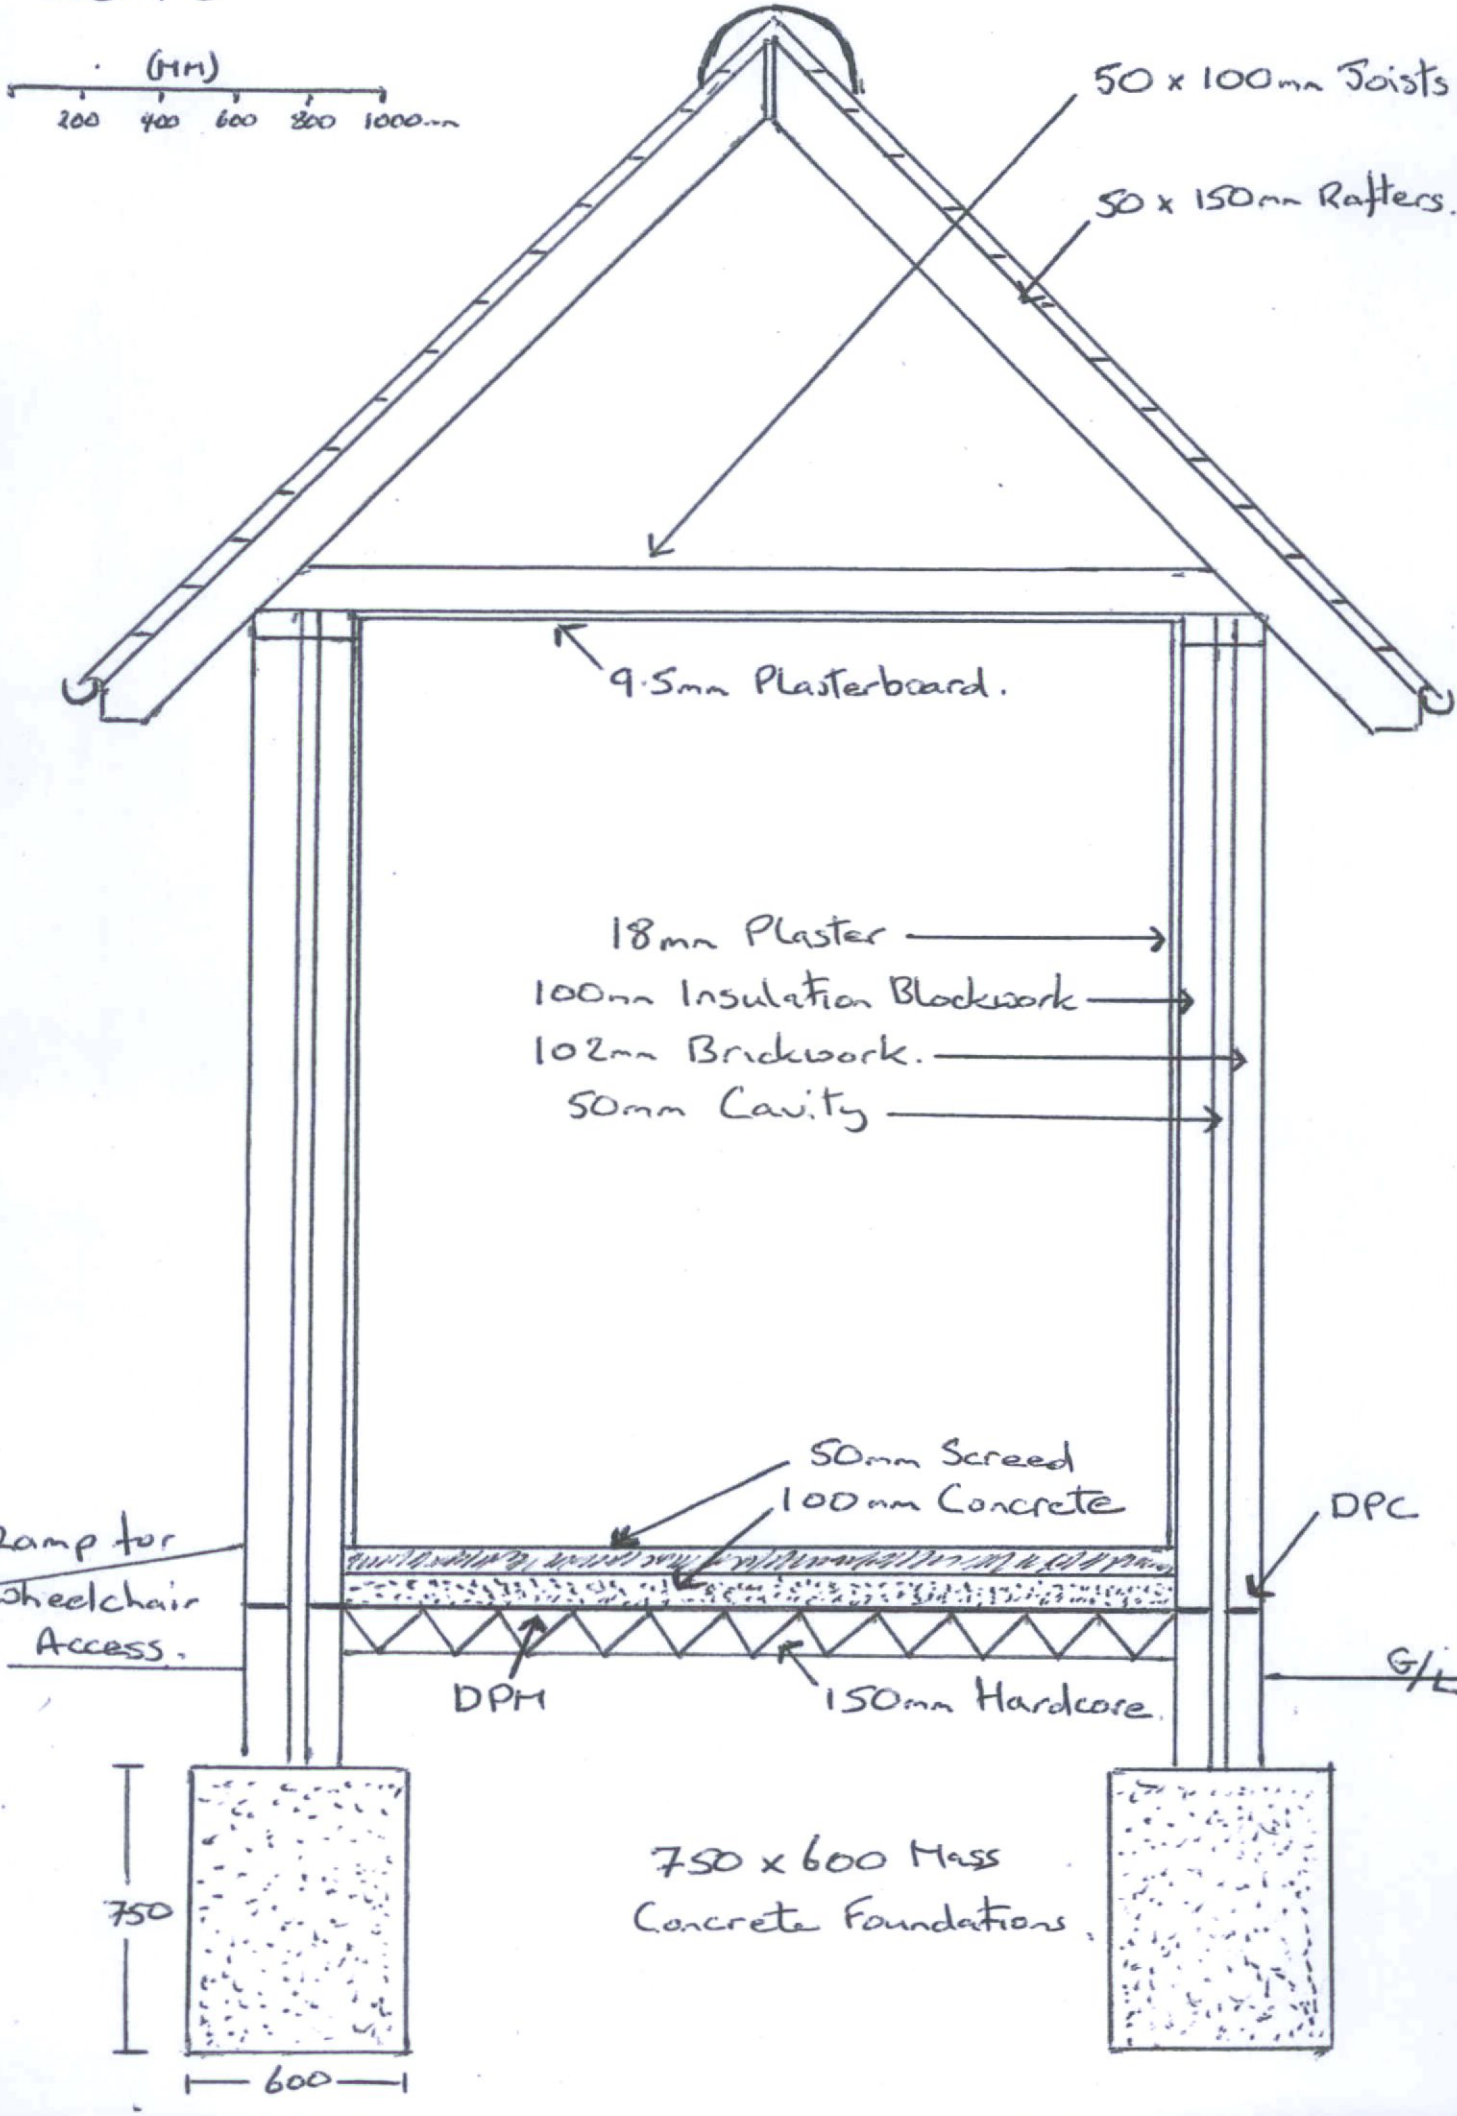
Scale 1:20


(MM)
200 400 600 800 1000mm
50 x 100mm Joists
50 x 150mm Rafters.
9.5mm Plasterboard.
18mm Plaster
100mm Insulation Blockwork
102mm Brickwork.
50mm Cavity
50mm Screed
100mm Concrete
DPC
Ramp for Wheelchair Access.
DPM
150mm Hardcore.
G/L
750
600
750 x 600 Mass Concrete Foundations.