
Block Plan 1:500
Licence number AC0000806982

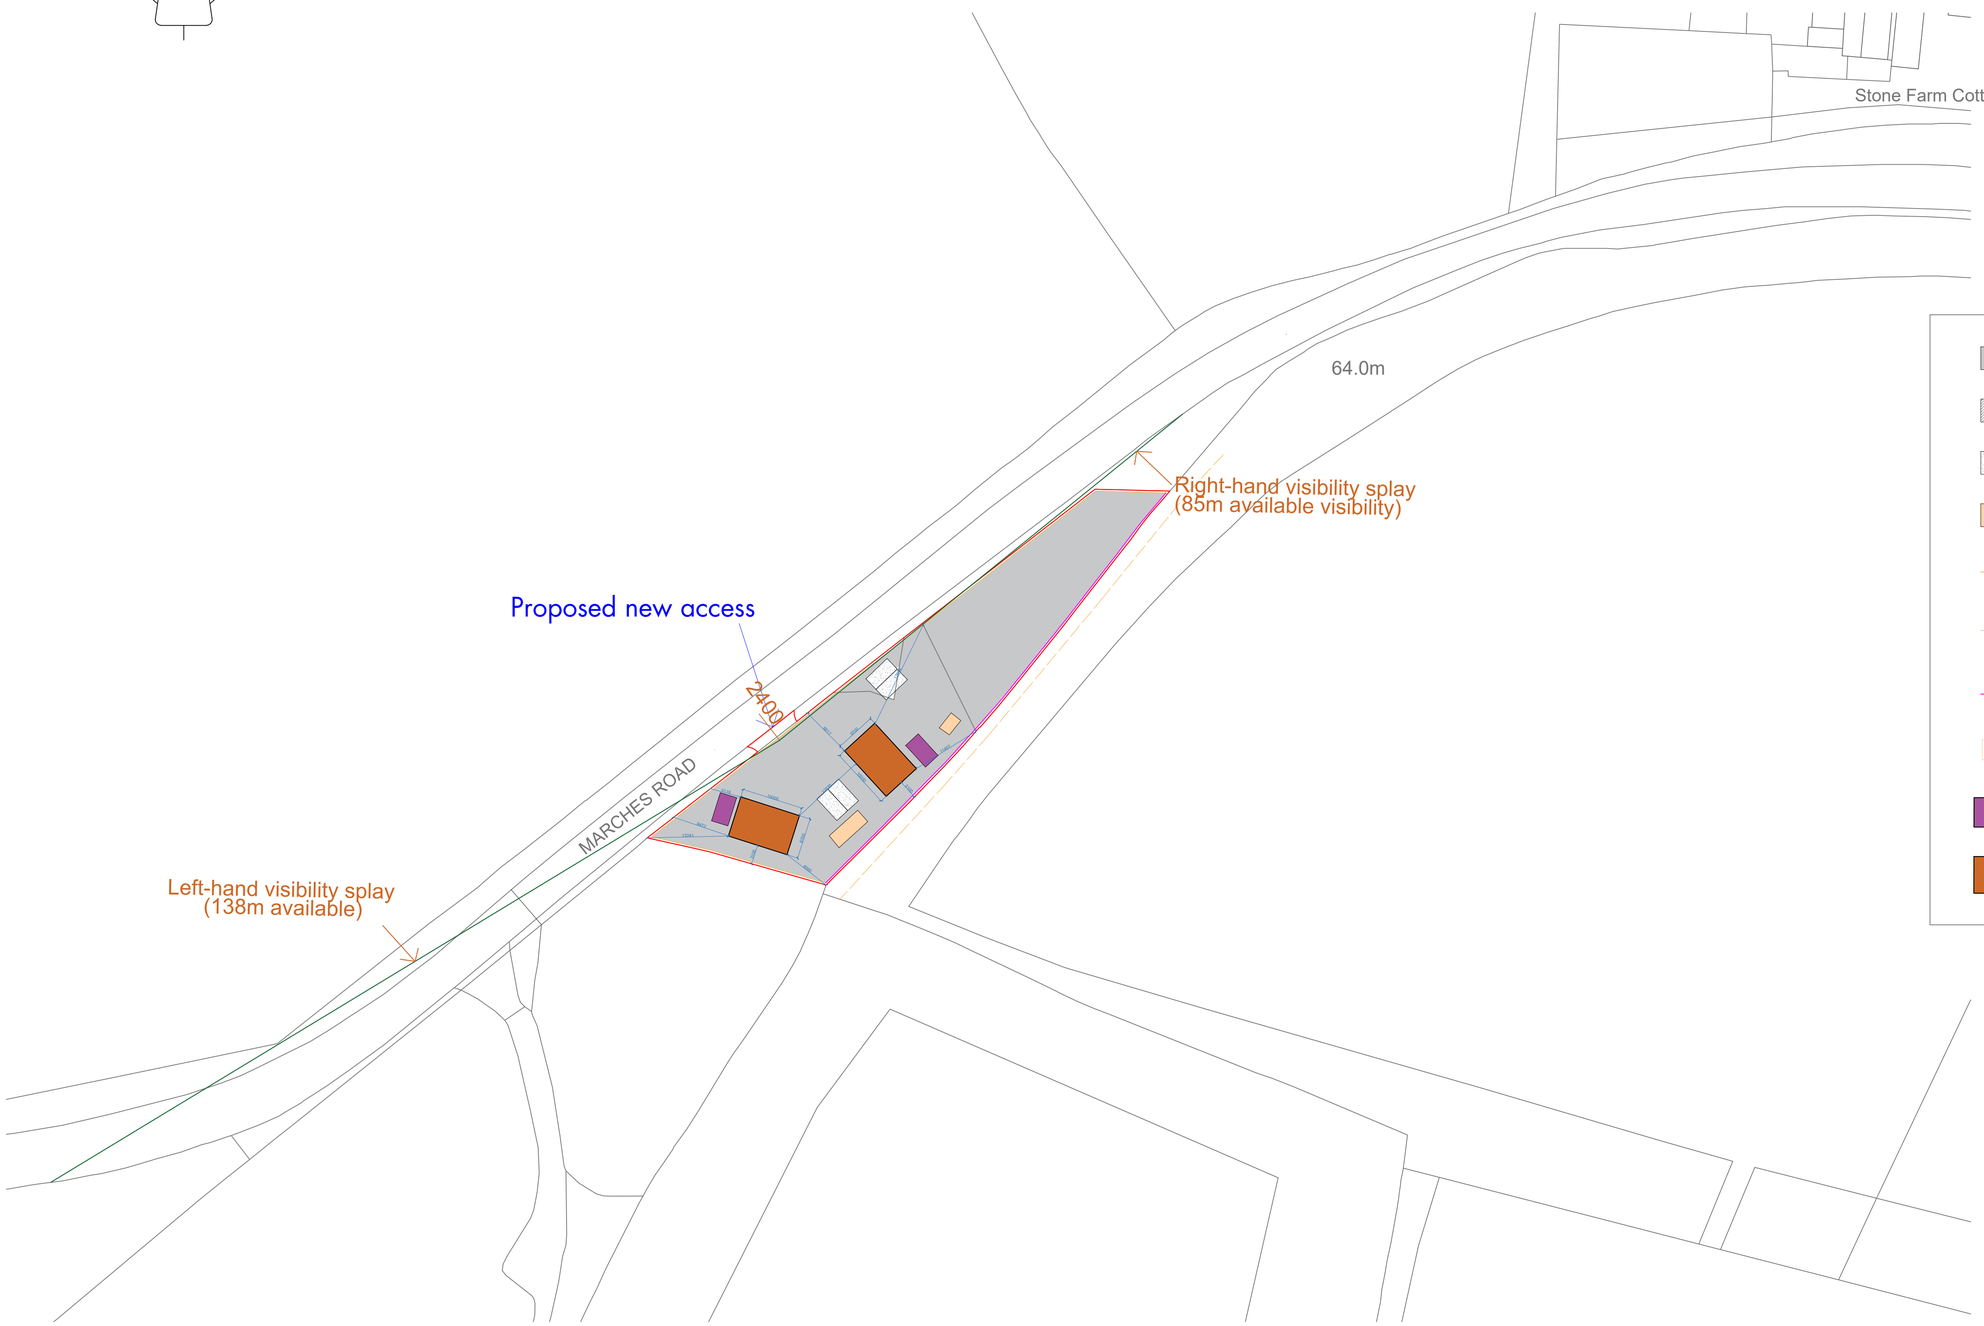

- Existing hardstanding area
- Existing access to be closed
- Proposed standard parking spaces
- Existing B8 storage containers
- Existing 2m close board fence
- Drainage ditch
- Existing deer stock fencing
- Proposed access gate
- Proposed tourers
- Proposed statics

20 0 20 40 60 80 100

Metres

Drawing title	Proposed block plan	
Project	Proposed traveller site	
Address	Marches road, Warnham, Horsham, West Sussex	
Client		
Scales	1:500	
Date	March 2025	
Drawing Number:	GP/03/24	Rev B

Architectural elements

Imageon Designs Ltd
La Carmene, Moranville, Bryeaux, Normandy, France. 29260
Tel: office 0033 232412899 mobile 07711622138
email: imageondesigns@live.co.uk

Registered Company no. 7111067 2009
Address: Suite 2, Regent, 38 Lutterworth Road, Leicester, LE8 4DY

© These plans remain the property of Imageon Designs Ltd
and may not be reproduced without permission