A1 PRINT

SCALE - 1:100

0 1.0 2.0 3.0 4.0 5.0 6.0 7.0 8.0 9.0 10.0 [m]

NOTE:

The Contractor is to check and verify all building and site dimensions, levels and sewer invert levels at connection points before work starts. This drawing must be read with and checked against any structural or other specialist drawings provided.
The Contractor is to comply in all respects with the current Building Regulations whether or not specifically stated on these drawings. This drawing is not intended to show details of foundation or ground conditions. Each area of ground relied upon to support the structure depicted must be investigated by the Contractor and suitable methods of foundation be provided.

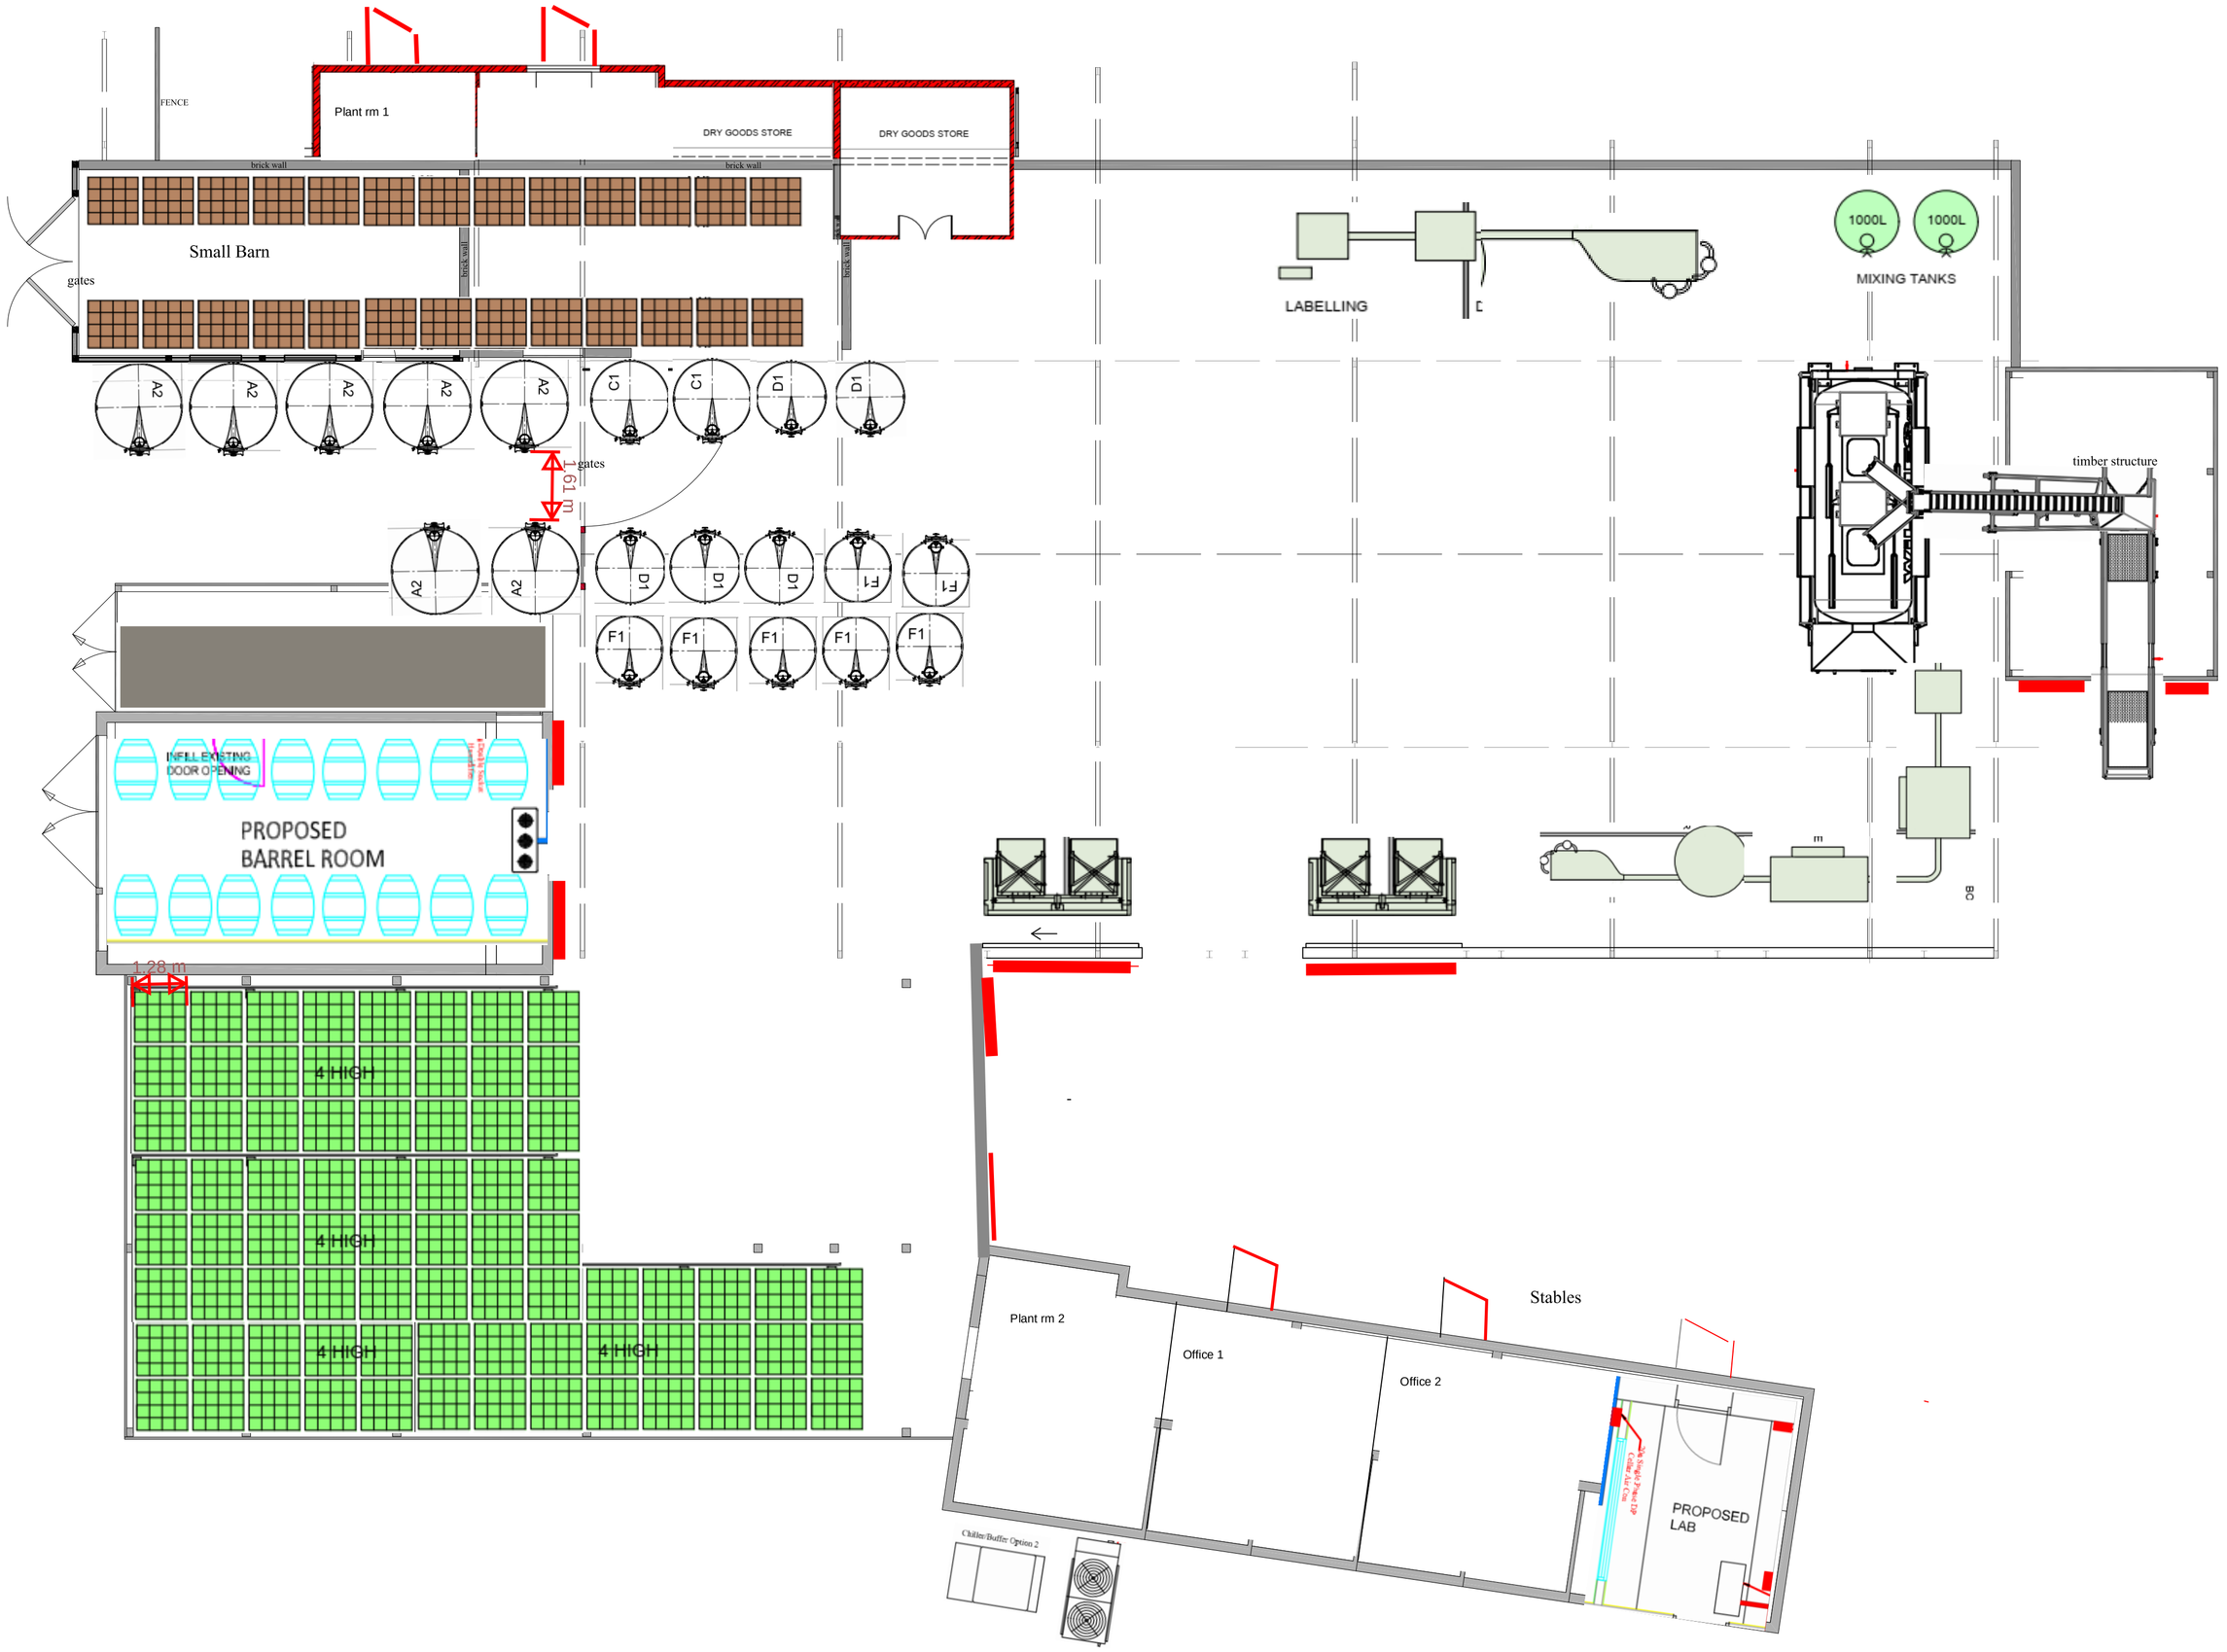

GROUND FLOOR PLAN
SCALE 1:100

Rev.		By	Date

Hollington AGENCY LTD
E-mail : ben@hollington-architects.co.uk
Tel. 07974 763424

Site

LEONARDSLEE HORSE SHED

LOWER BEEDING, HORSHAM, WEST SUSSEX, RH13 6PP

Title

GROUND FLOOR PLAN

AS EXISTING

Project Manager/ Checked	Drawn By	Scale	Date
	BH	AS NOTED@A1	FEB'24

Arch./Des.	Drawing Number	Rev.
HA	24:33/01	-