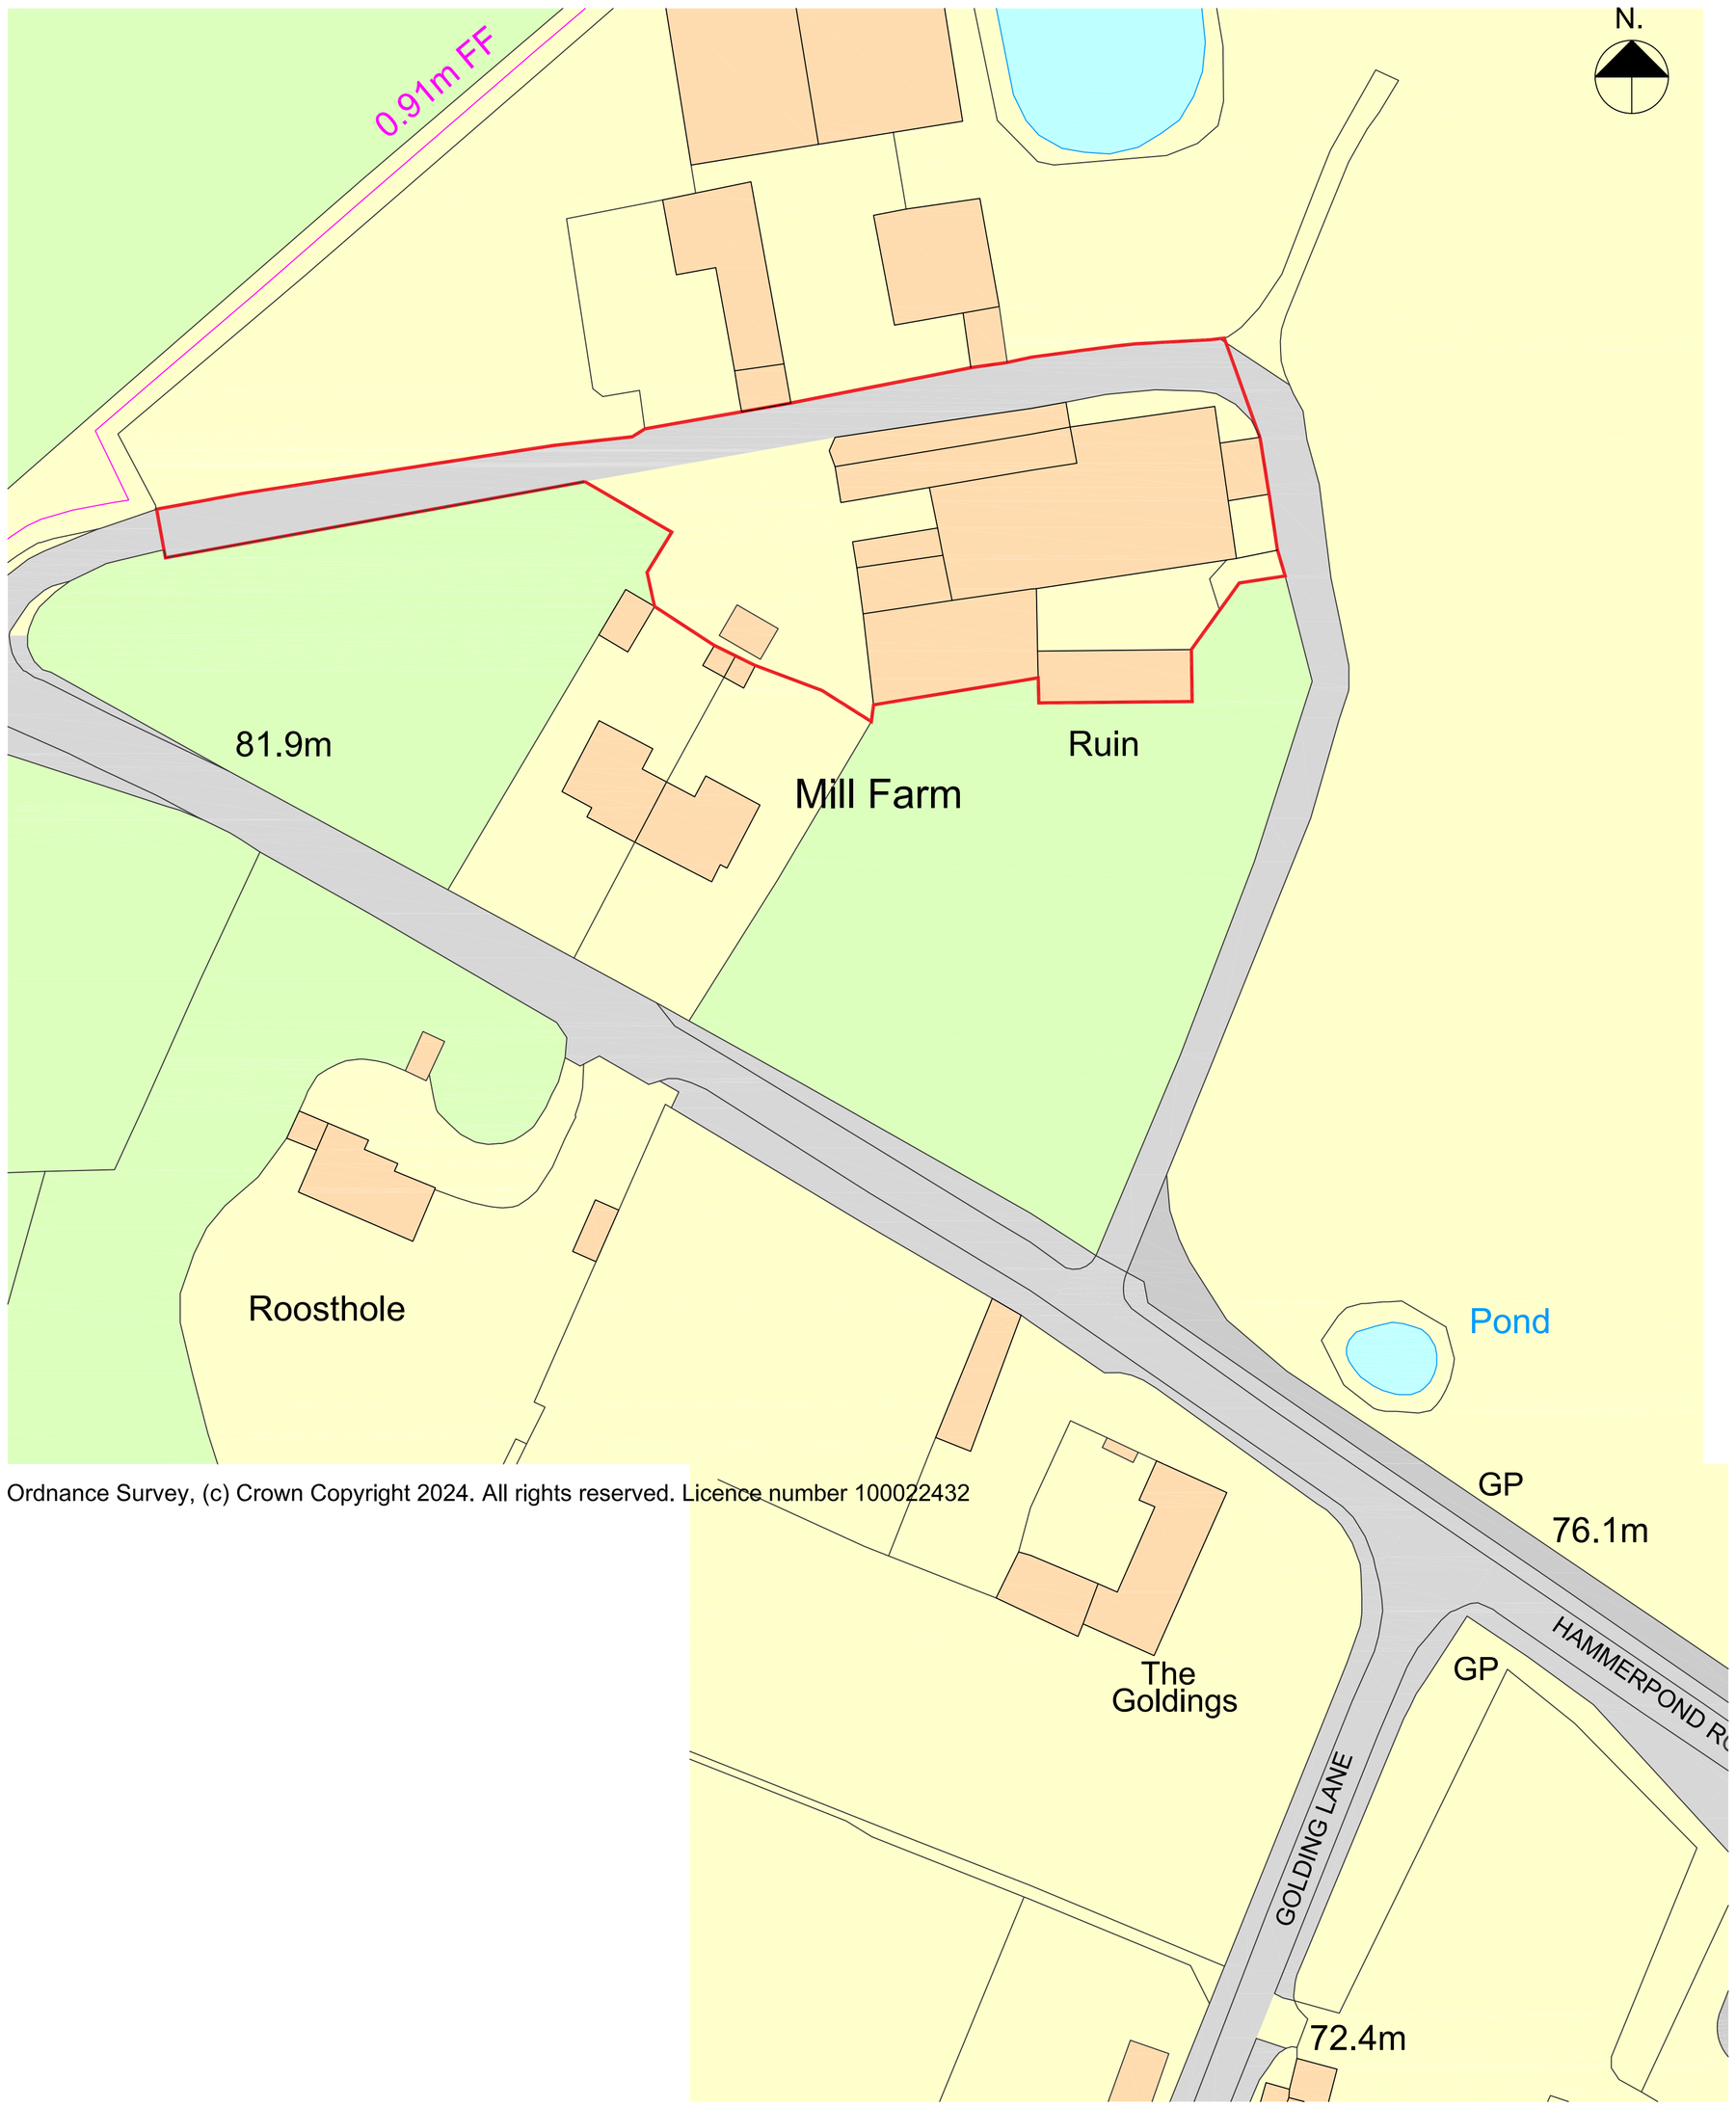

Ordnance Survey, (c) Crown Copyright 2024. All rights reserved. Licence number 100022432

SCALE - 1:500
0 5 10 15 20 25 30 35 40 45 50 55 60 65 70 75 80 85 90 95 100 [m]

BLOCK PLAN
SCALE 1:500

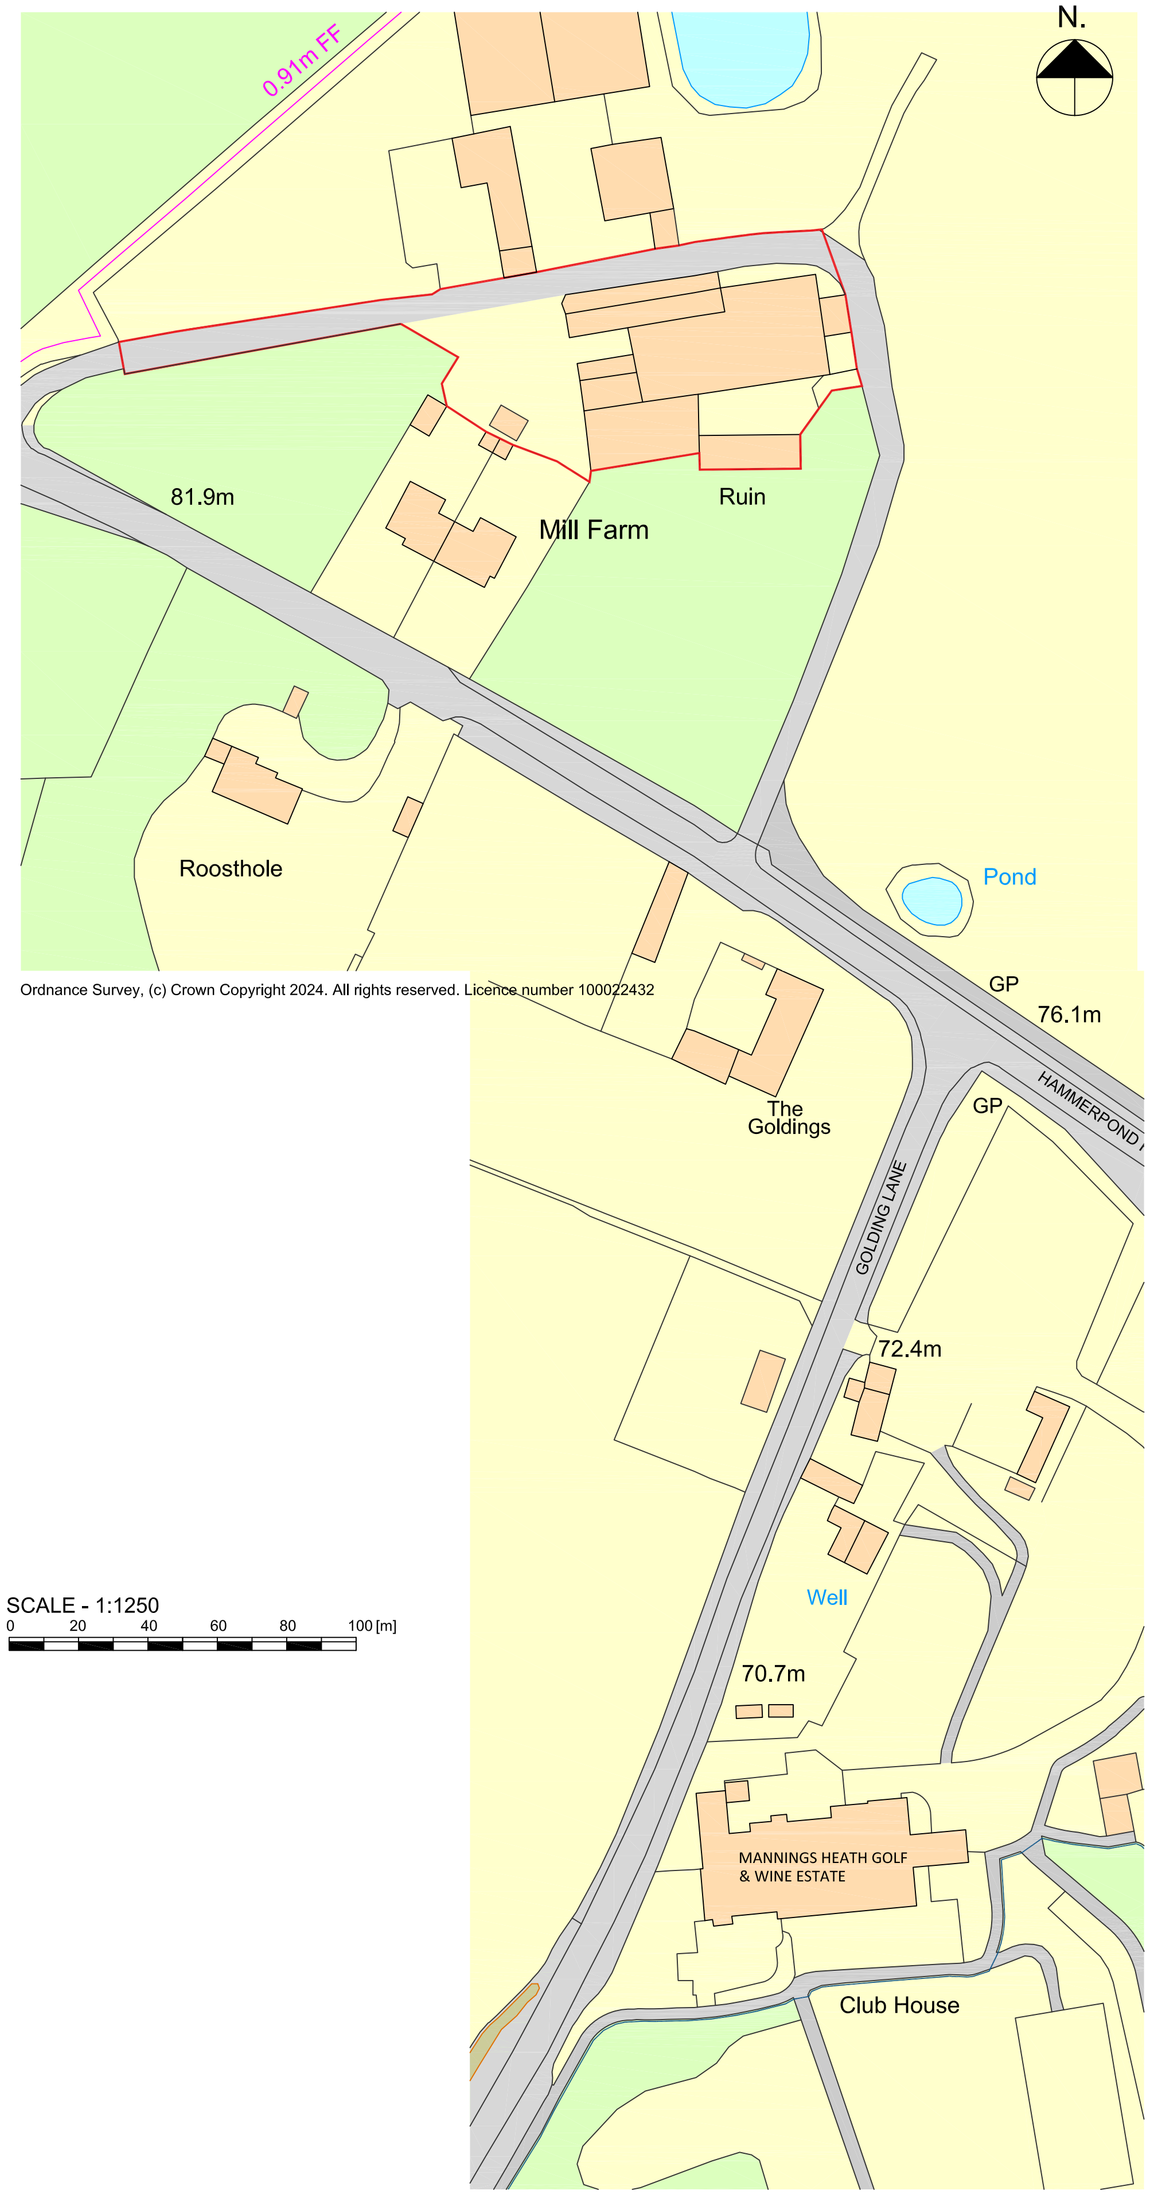

Ordnance Survey, (c) Crown Copyright 2024. All rights reserved. Licence number 100022432

SCALE - 1:1250
0 20 40 60 80 100 [m]

LOCALITY PLAN
SCALE 1:1250

NOTE:

The Contractor is to check and verify all building and site dimensions, levels and sewer invert levels at connection points before work starts. This drawing must be read with and checked against any structural or other specialist drawings provided.
The Contractor is to comply in all respects with the current Building Regulations whether or not specifically stated on these drawings. This drawing is not intended to show details of foundation or ground conditions. Each area of ground relied upon to support the structure depicted must be investigated by the Contractor and suitable methods of foundation be provided.

Rev.		By	Date

Hollington AGENCY LTD
Tel. 07974 763424
E-mail : ben@hollington-architects.co.uk

Site
Mannings Heath Golf & Wine Estate
HAMMERPOND ROAD, HORSHAM, RH13 6PG

Title
LOCALITY & BLOCK PLANS

Project Manager/ Checked	Drawn By	Scale	Date
	BH	AS NOTED@A1	JUNE'24

Arch./Des.	Drawing Number	Rev.
HA	24:33/17	-