Notes:
i) Materials to match those of the existing dwelling.
ii) The projection of the rooflights will not exceed 150mm from the roof slope.
iii) Dorma calculations
Dorma = 25.73m³
Total volume created beyond roof slope 25.73m³

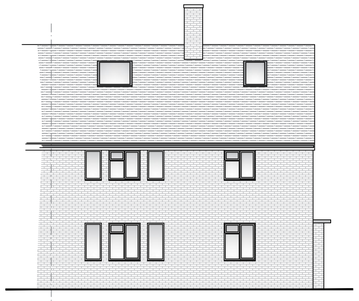

Proposed Front Elevation (Scale 1:100)



Proposed Side Elevation (Scale 1:100)

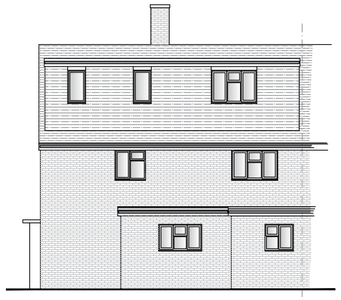

Proposed Rear Elevation (Scale 1:100)

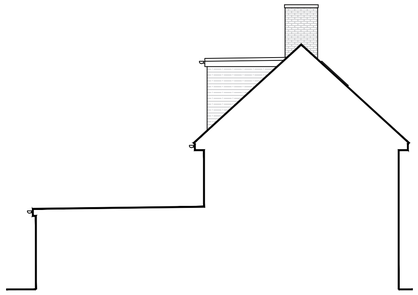

Proposed Side Elevation (Scale 1:100)

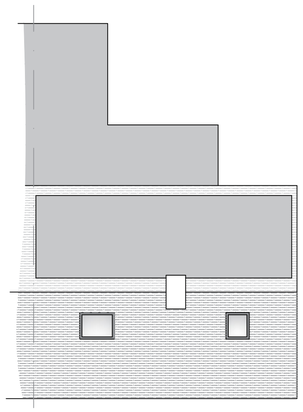

Proposed Roof Plan (Scale 1:100)

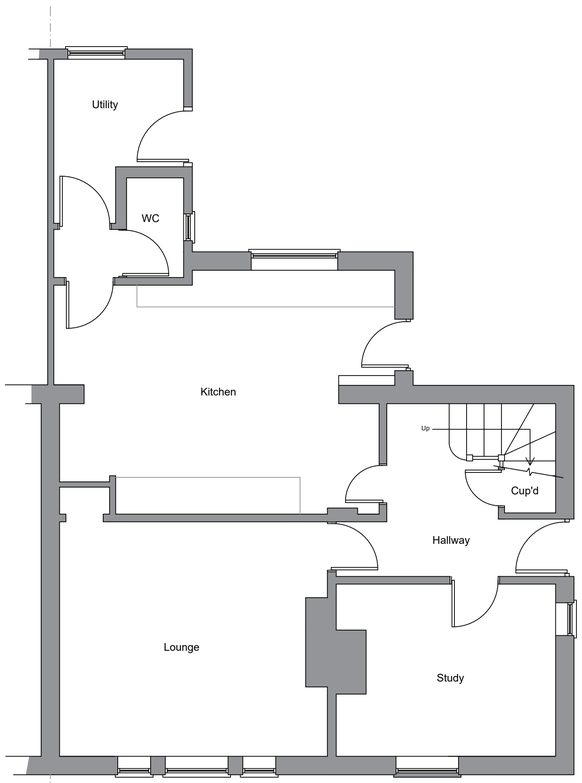

Proposed Ground Floor Laytout (Scale 1:50)

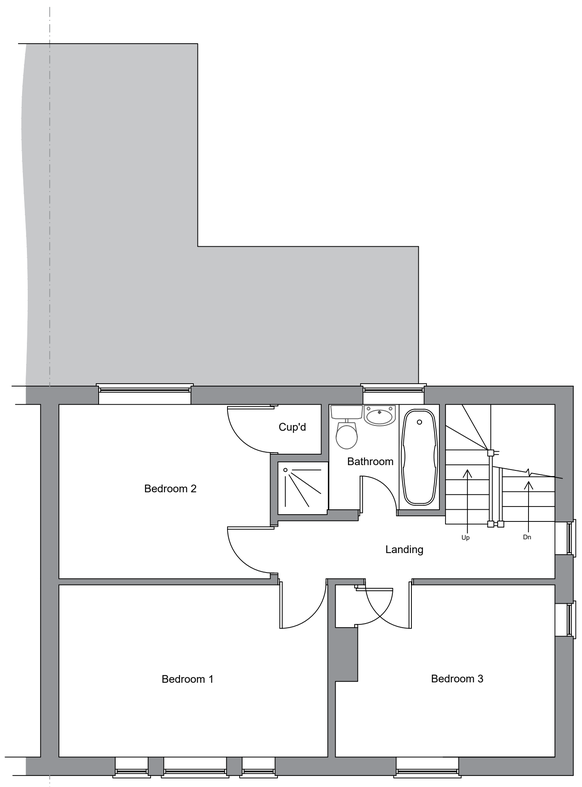

Proposed First Layout (Scale 1:50)

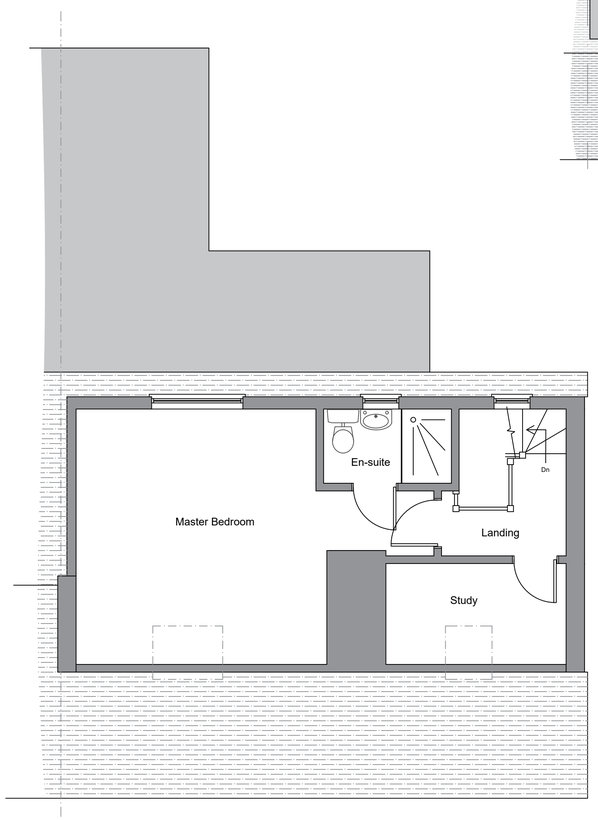

Proposed Second Floor Layout (Scale 1:50)

Scale Bar (1:50)
0m 5m

Scale Bar (1:100)
0m 5m 10m

revisions

DOWNSVIEW ASSOCIATES
Chartered Surveyors

Little Acorns, Hampers Lane, Storrington, West Sussex, RH20 3HZ
Tel: 01903 742687 Fax: 01903 744083
Email: mail@downsview-surveyors.co.uk

RICS

address
11 Lowfield Road
Sinfield
West Sussex
RH13 5SG

project
Proposed loft conversion

title
Proposed Layouts and elevations

scale:	date:	revision:
As noted @ A1	April 2025	

drawing number
2025.459.01